



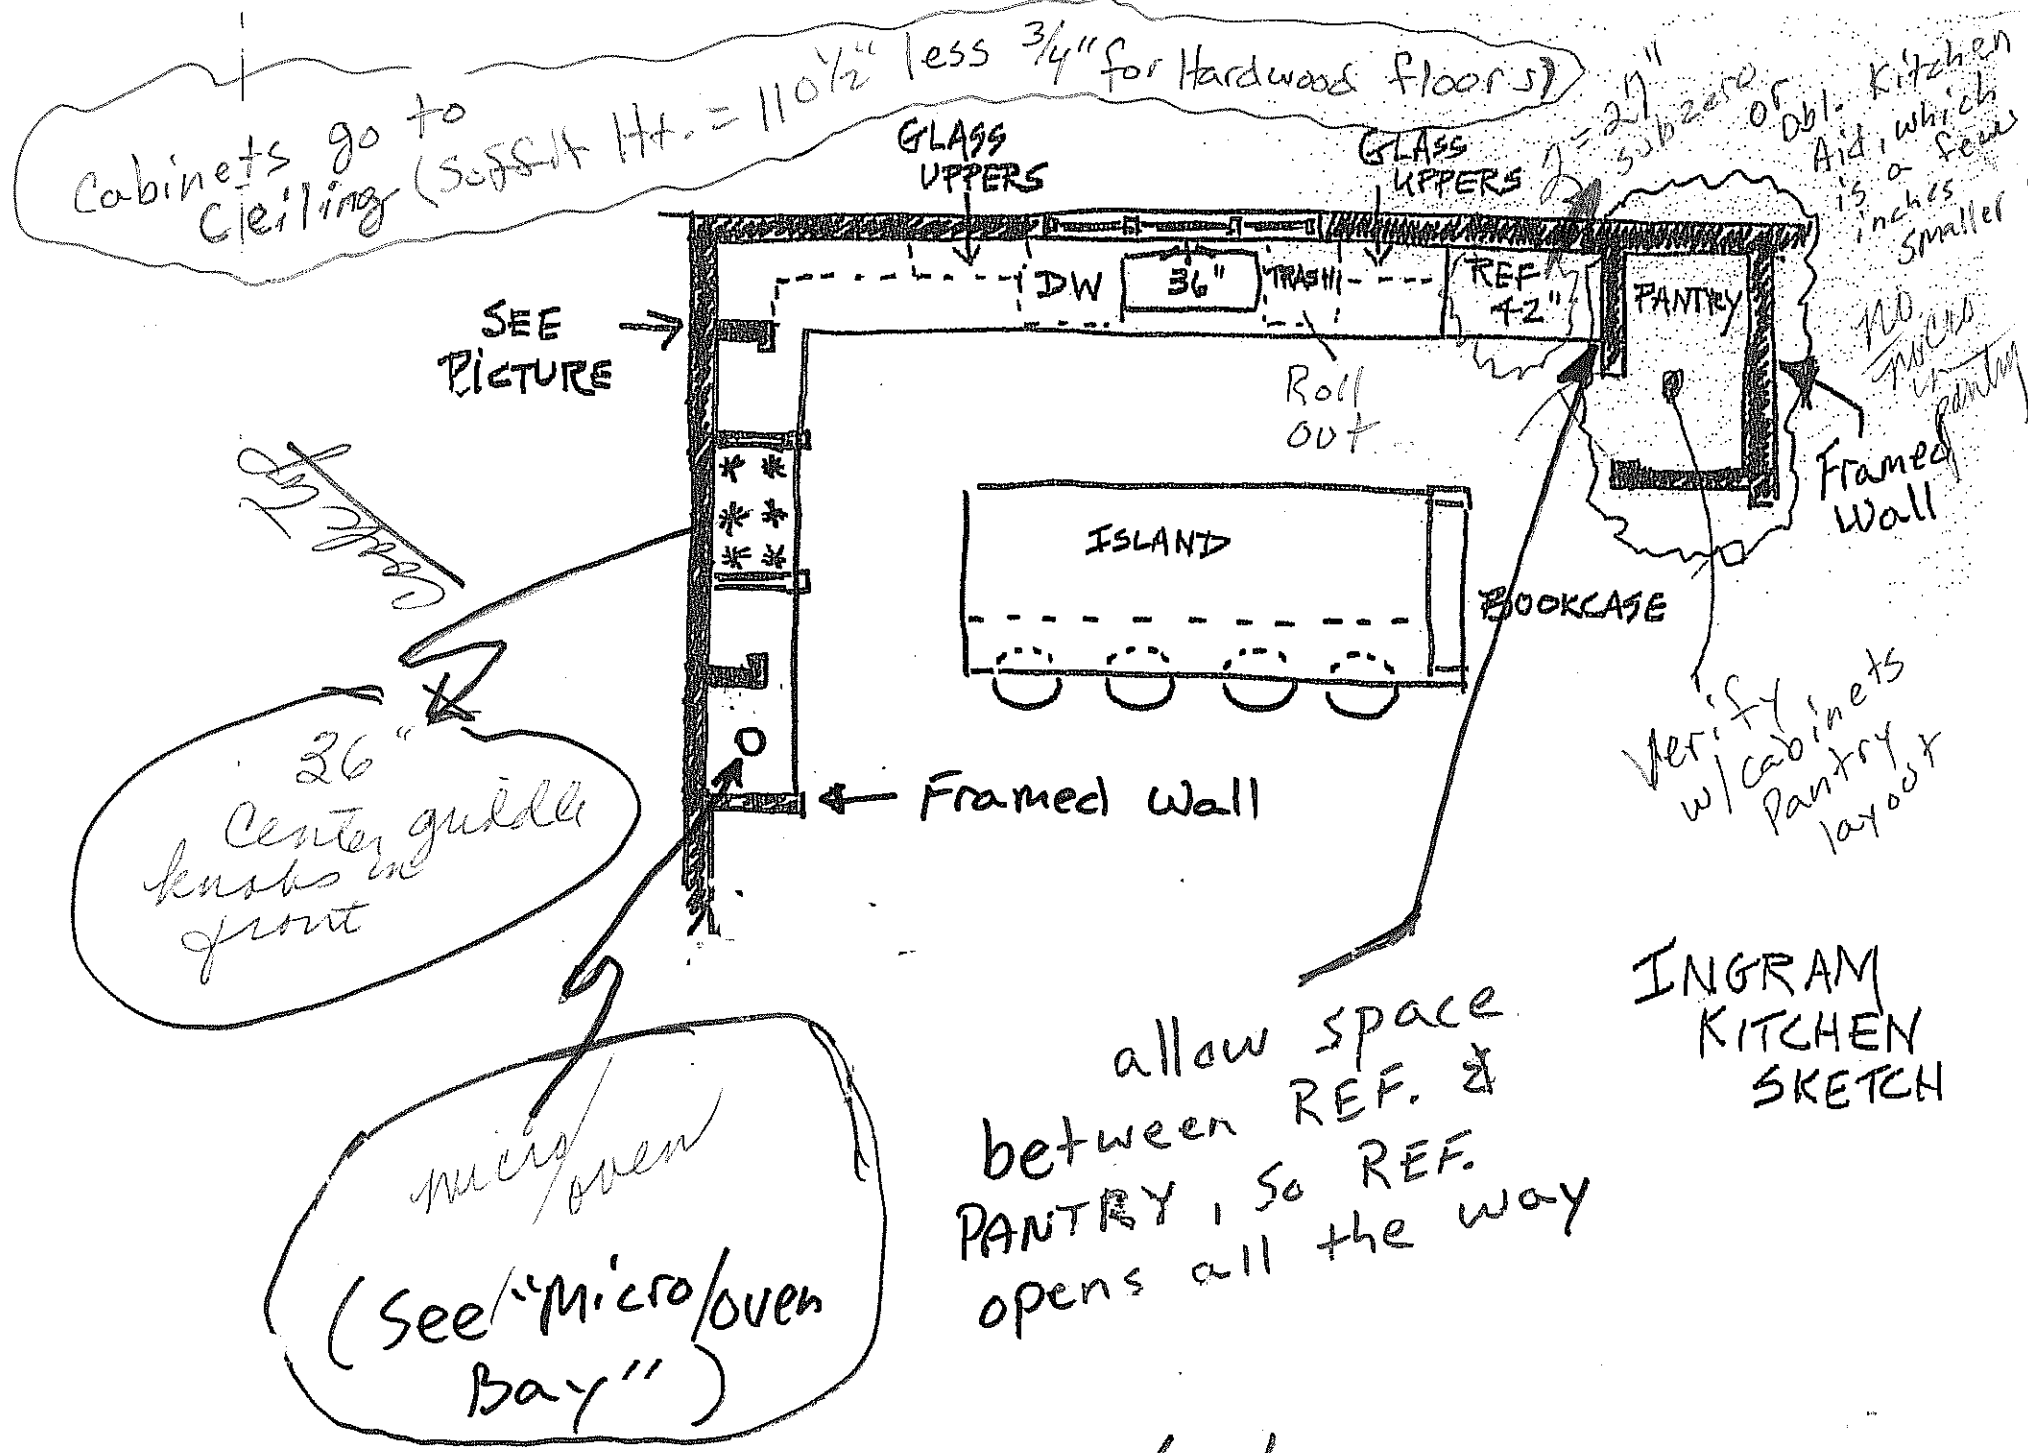


CABINET NOTES 9/17/12

INGRAM RESIDENCE AS-BUILT DIM. 9/17/12

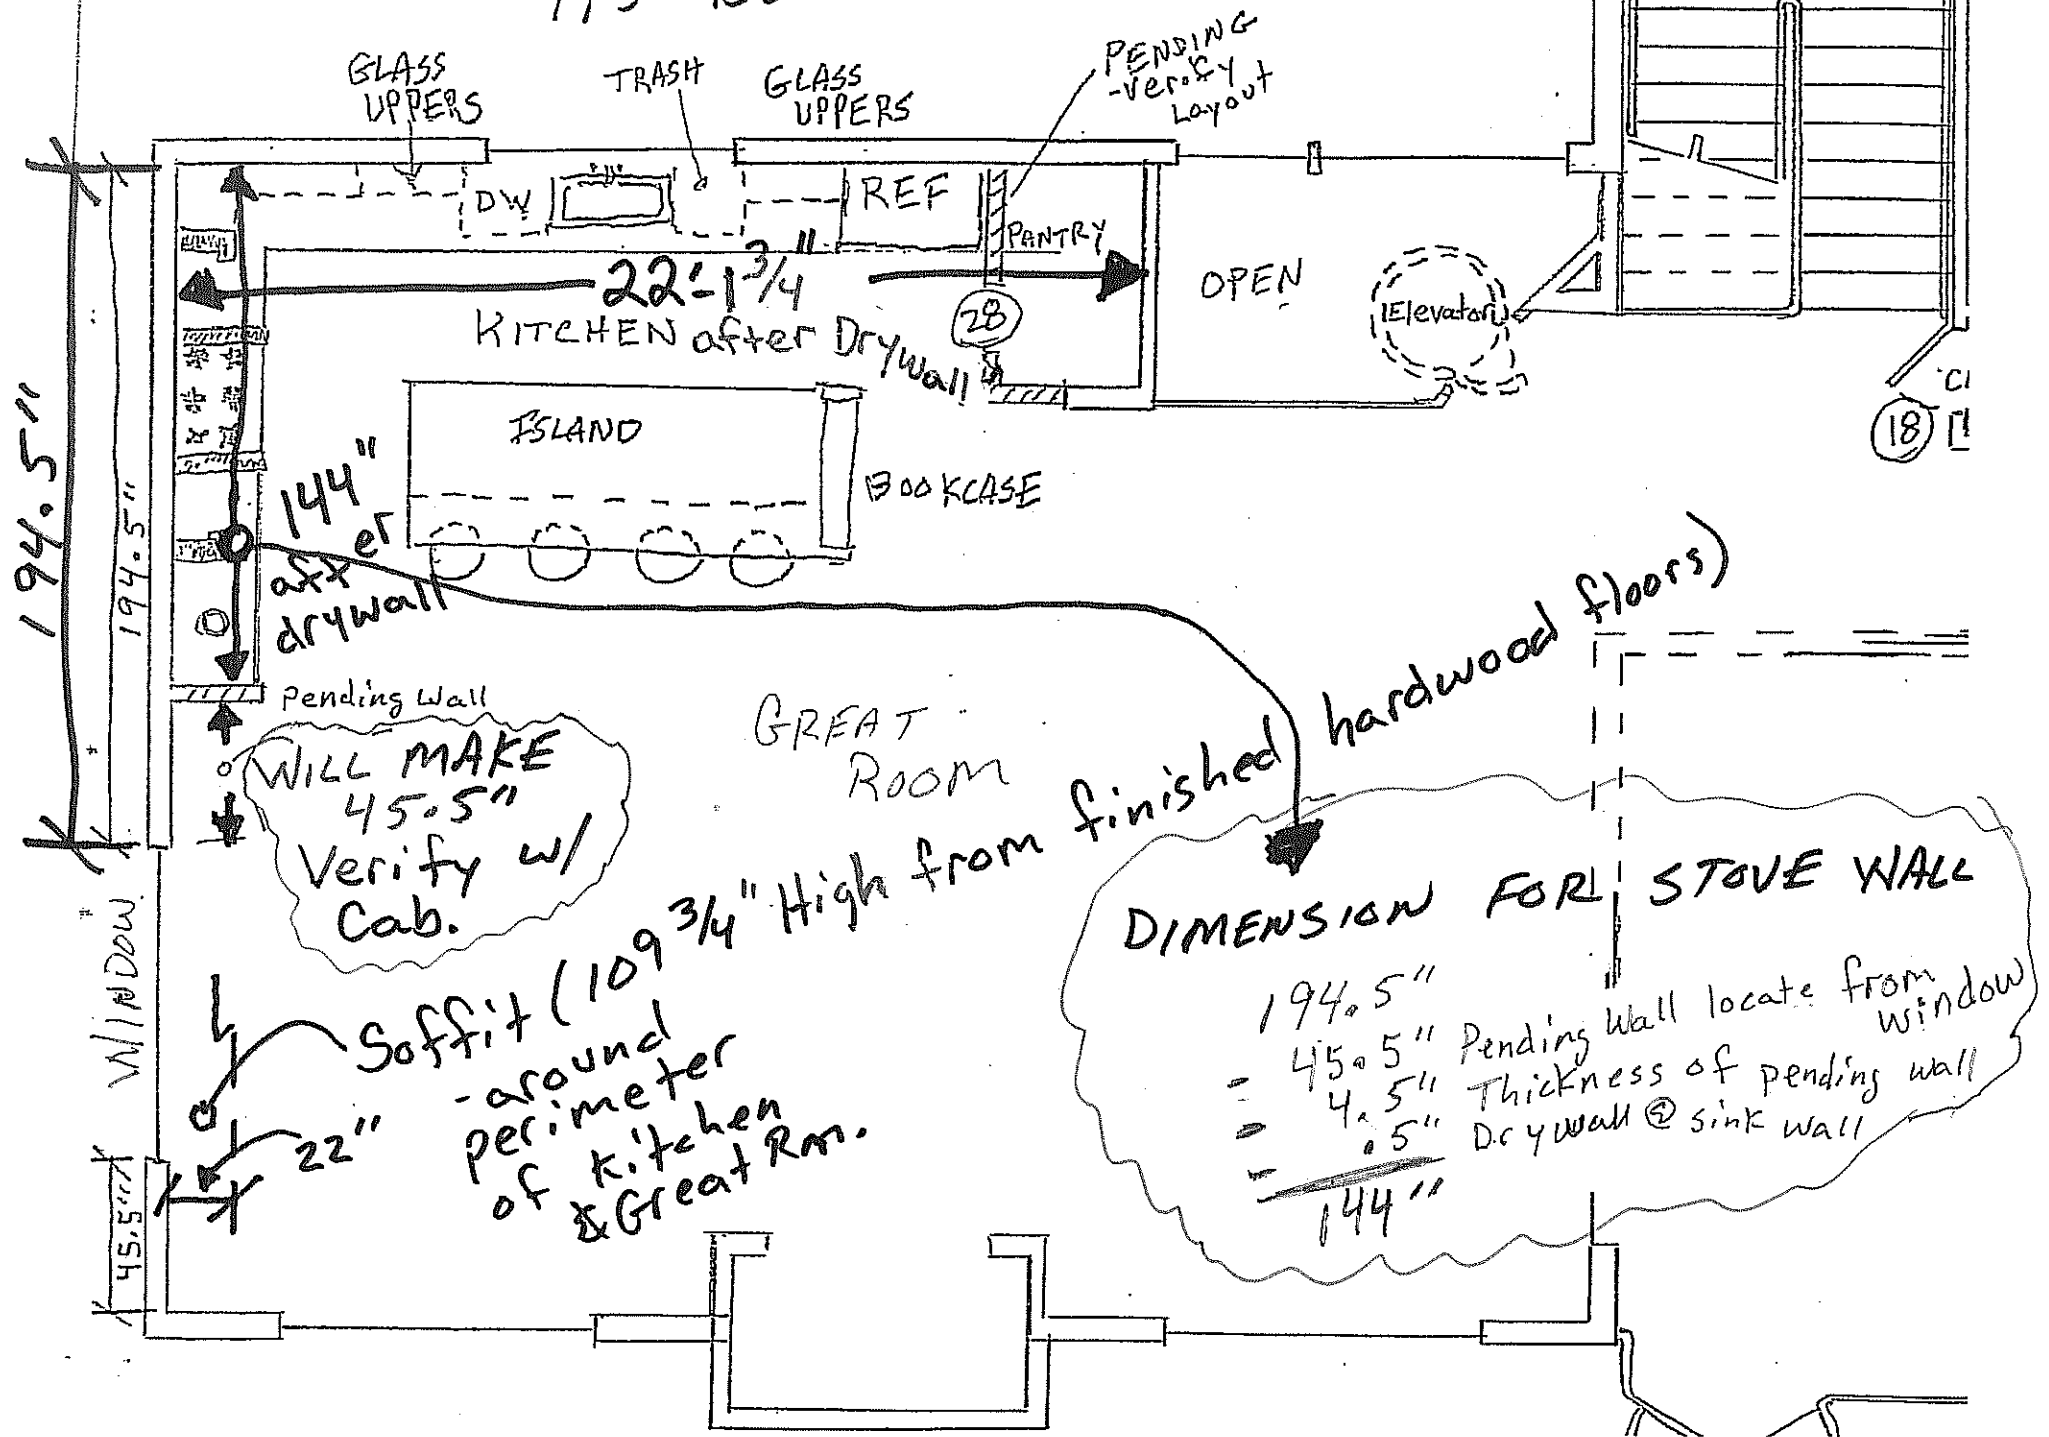

INGRAM RESIDENCE MAIN LEVEL (2nd Floor) (Partial NORTH SIDE)

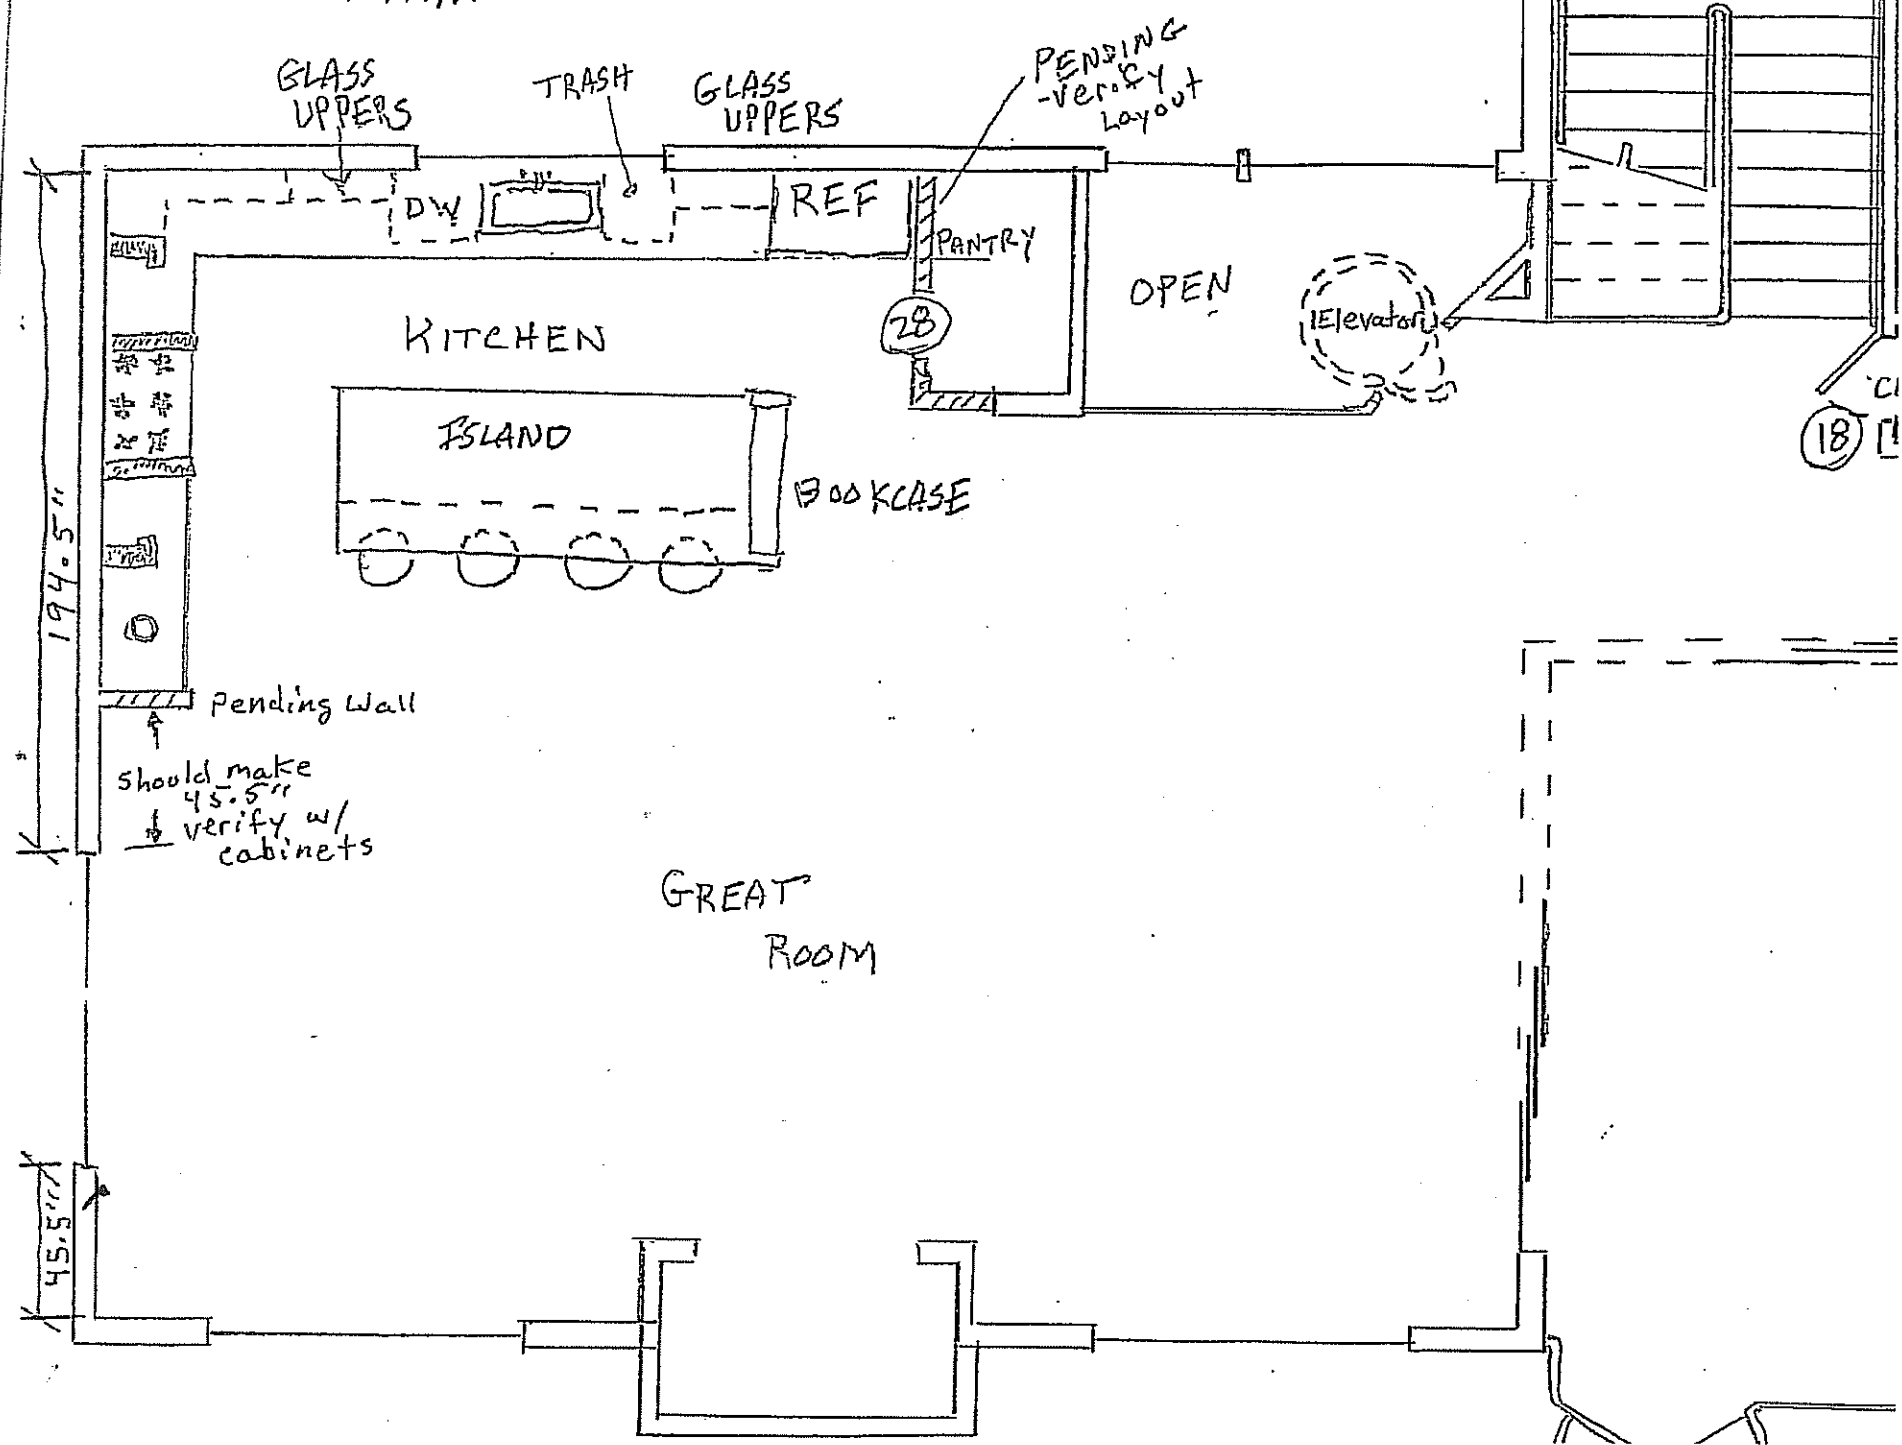


KITCHEN

12 Cozy Cottage Kitchens


By Karli Sanders

micro/oven BAY (OVEN STAFF)

 

Off-white cabinets, beadboard, handmade accessories and wooden floors make this kitchen quintessentially cottage.

micro/oven
Bay

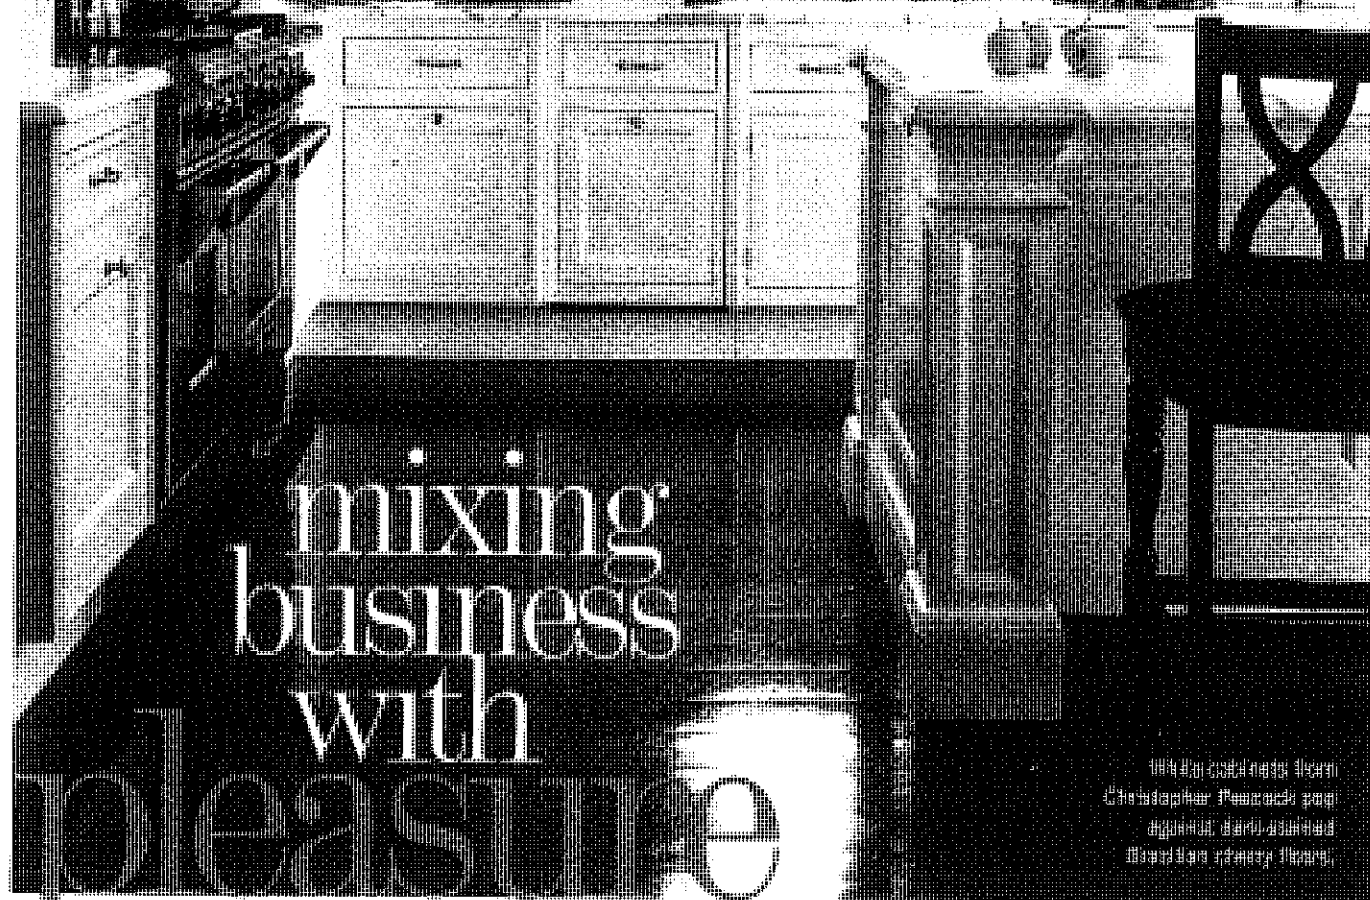

NOT-SO-GLAM REAL LIFE FOR A KITCHEN DESIGN SUPERSTAR

After talking kitchens all week—from cabinet design to marketing programs—designer Christopher Peacock is ready to unwind on the weekends. Where? In his kitchen, of course.

The man who gave us the iconic white kitchen (inspired by classic 19th- and 20th-century British versions) spends most of his at-home time in the kitchen and adjoining family room, hanging out with his three sons and wife Jayne. And, yes, it's a

primarily white kitchen, although the Peacocks updated the room with warm gray walls and coral-toned fabric accents.

"I love making the kids bacon and eggs for breakfast on a Saturday morning," says Christopher. "Very often they have friends sleeping over, so I'm cooking for a corral."

The British-born designer founded his upscale cabinet design business in the United States 18 years ago, and has ▶

Reliable Cabinet & Furniture Co., Inc.
3522 SW 74th Ave.
Ocala, Florida 34474
352-854-4717
Fax No. 352-854-0110

Drake Construction Services
Ingram Project # 4292

Date: _____

Approved By: _____

[08-08-12]

Kitchen


Not To Scale



Drake Construction Services
Ingram Project # 4292
Date: _____
Approved By: _____

Ki^{#1}chen
272

Not To Scale

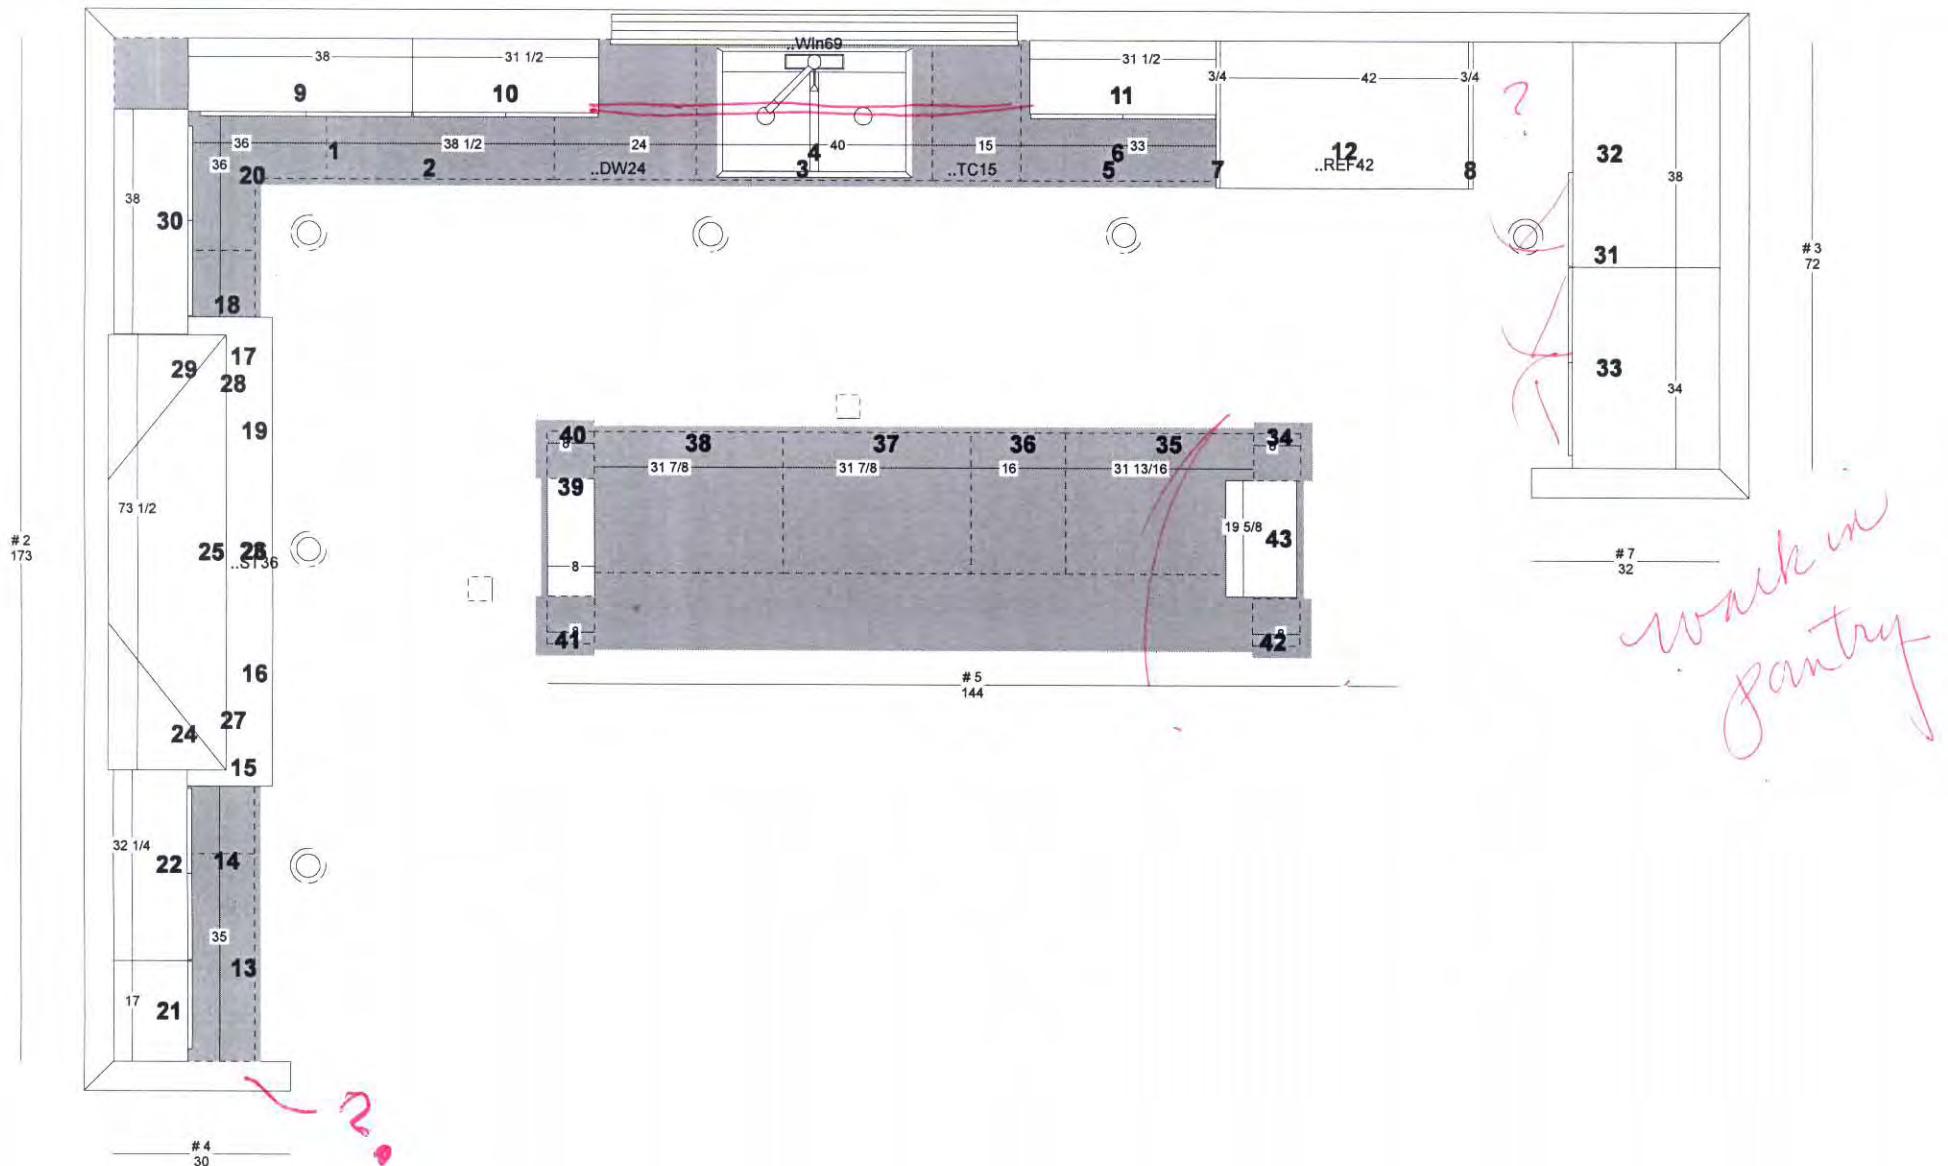


Reliable Cabinet & Furniture Co., Inc.
3522 SW 74th Ave.
Ocala, Florida 34474
352-854-4717
Fax No. 352-854-0110

Drake Construction Services
Ingram Project # 4292
Date: _____
Approved By: _____

[08-08-12]
Kitchen - Wall 1

Not To Scale

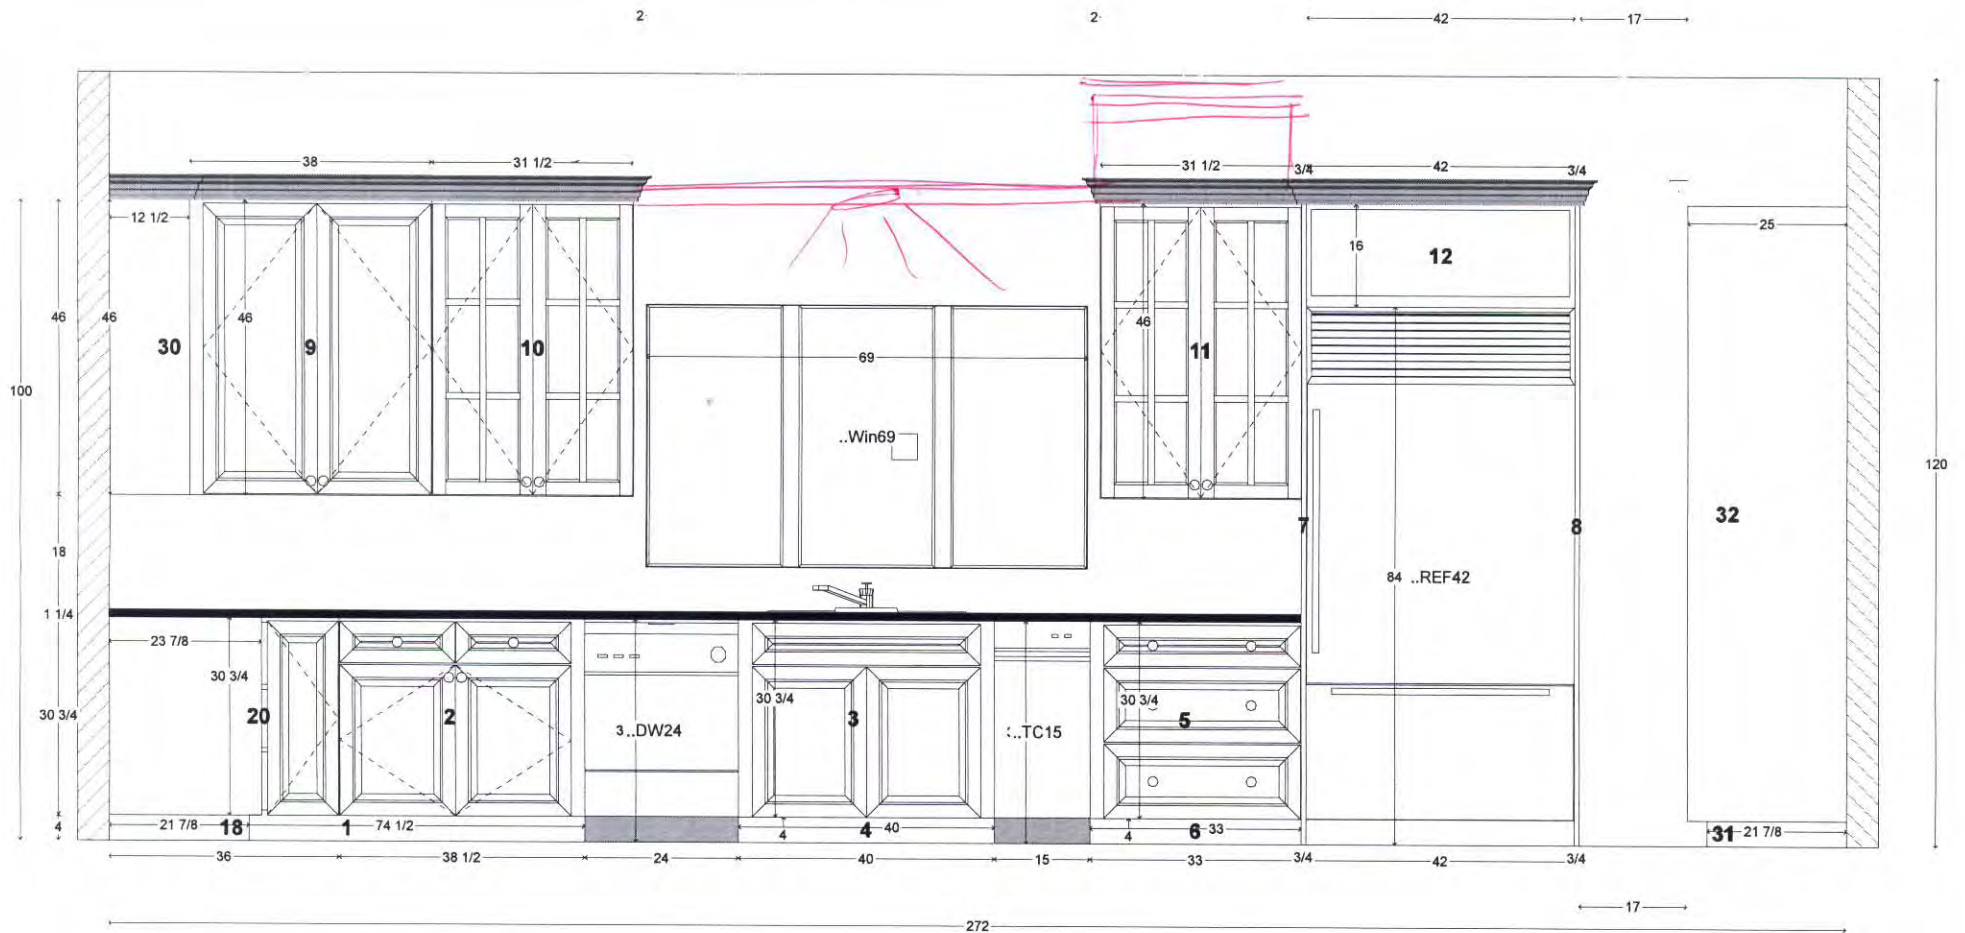


Reliable Cabinet & Furniture Co., Inc.
3522 SW 74th Ave.
Ocala, Florida 34474
352-854-4717
Fax No. 352-854-0110

Drake Construction Services
Ingram Project # 4292
Date: _____
Approved By: _____

[08-08-12]

Kitchen - Wall 2

Not To Scale

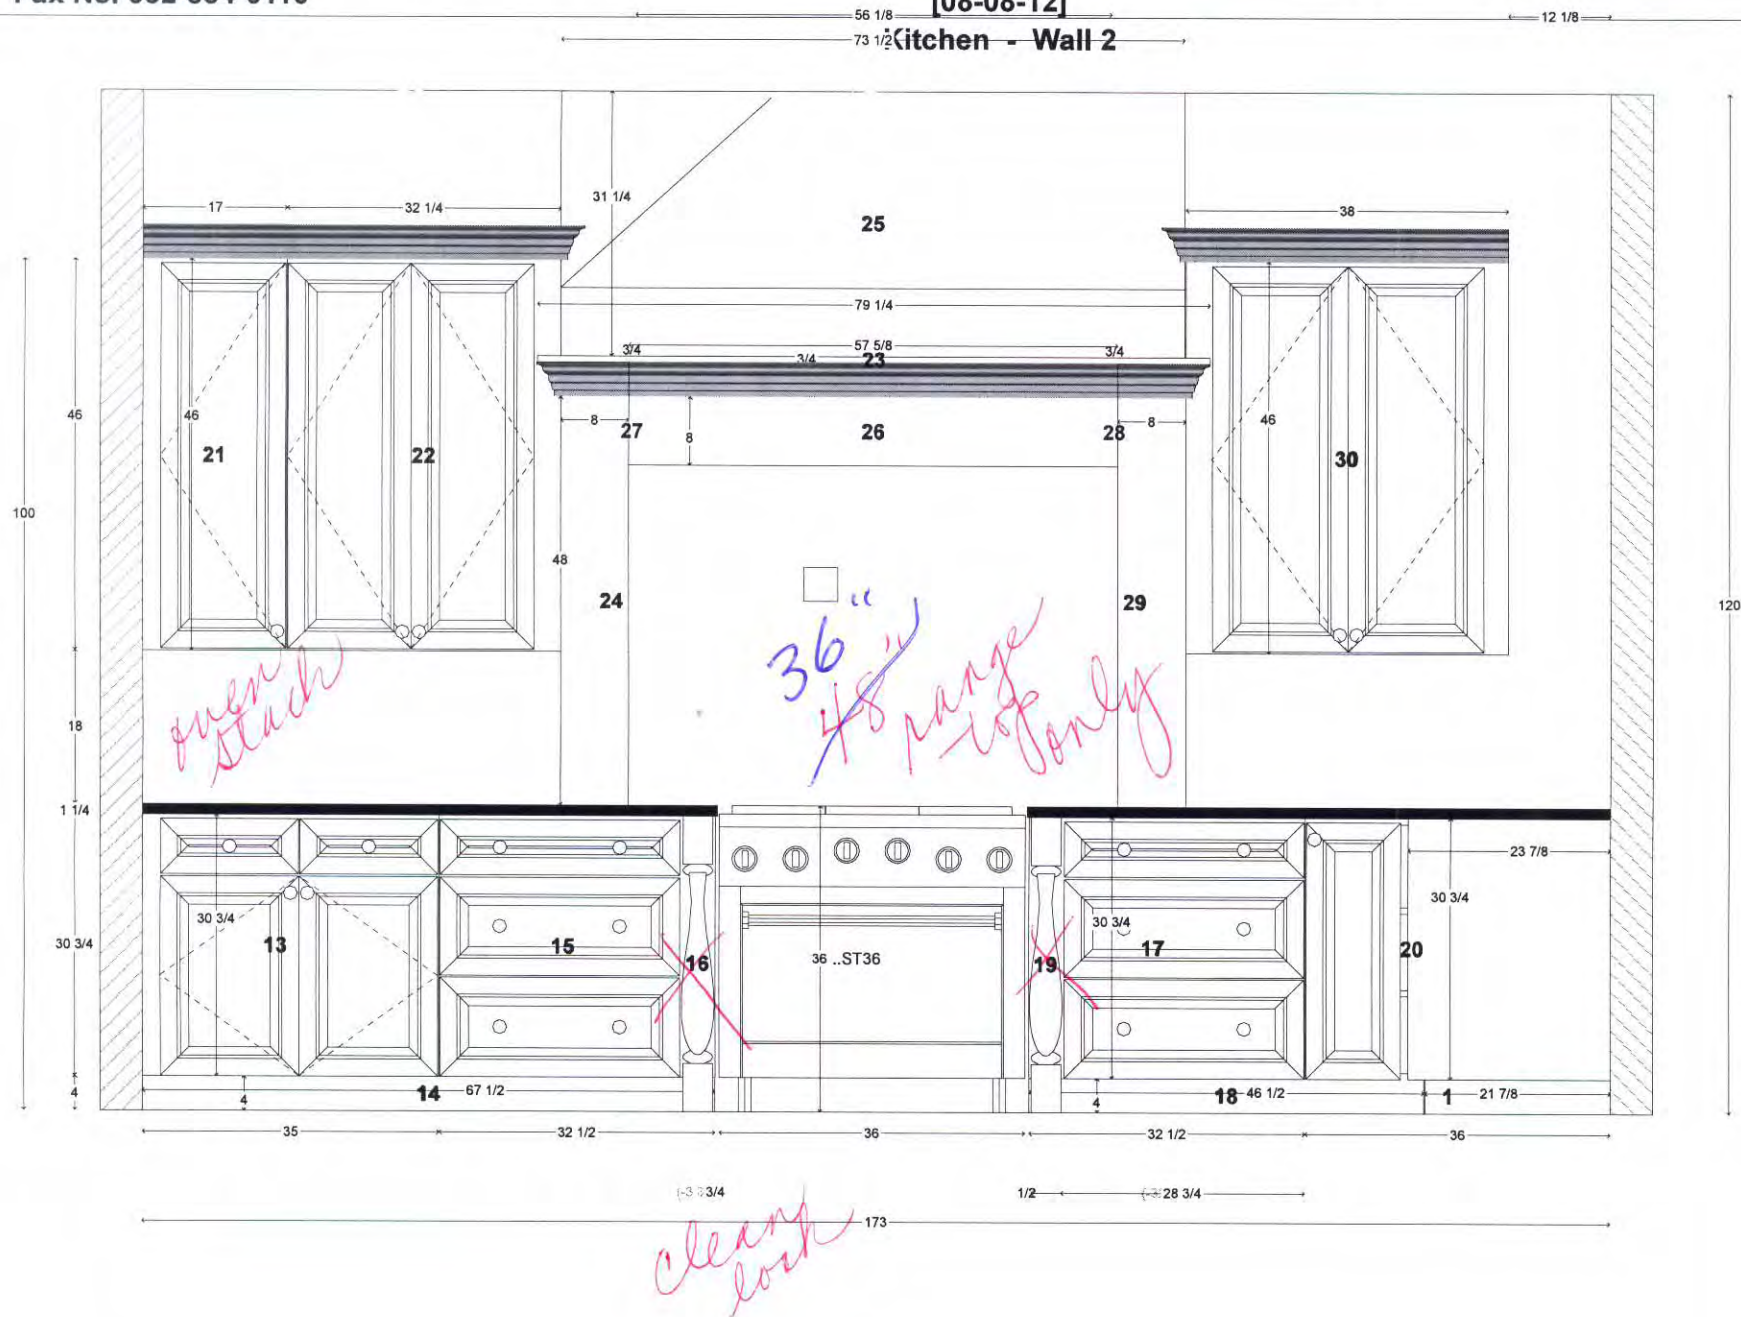


Reliable Cabinet & Furniture Co., Inc.
3522 SW 74th Ave.
Ocala, Florida 34474
352-854-4717
Fax No. 352-854-0110

Drake Construction Services
Ingram Project # 4292
Date: _____
Approved By: _____

[08-08-12]
Kitchen - Wall 3

Not To Scale

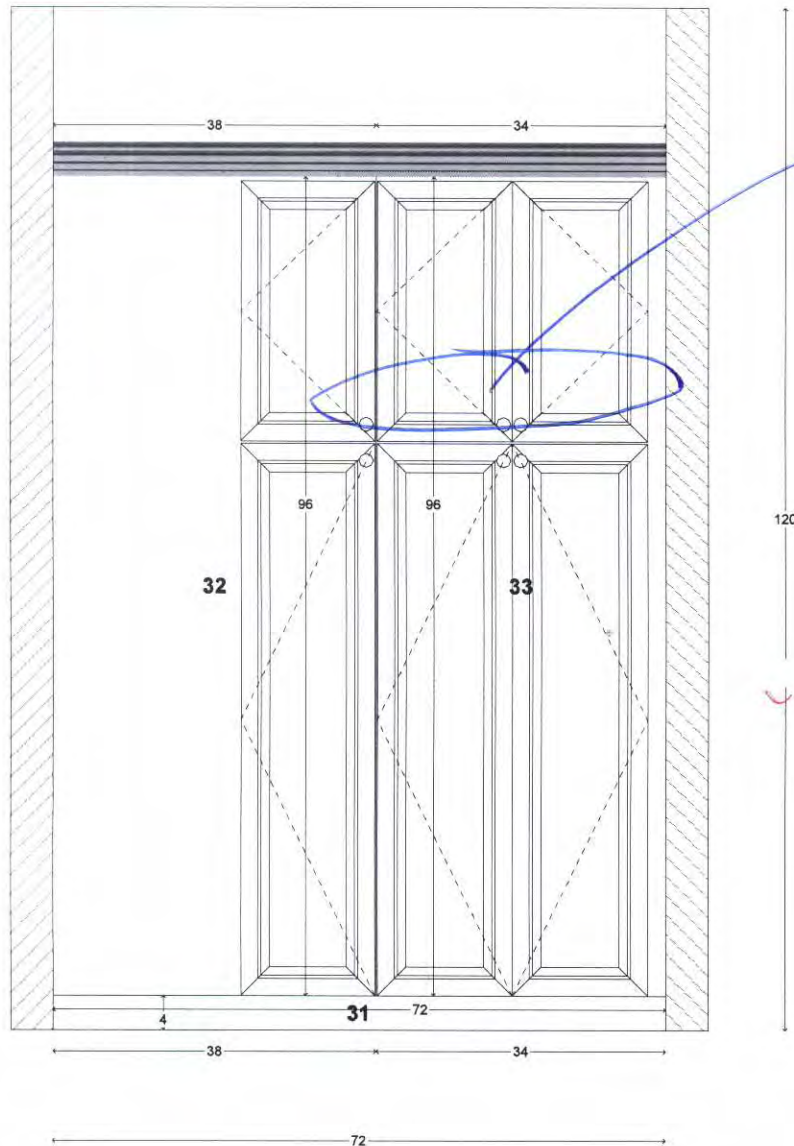


Delete
Walk-In
Pantry
Framed

Reliable Cabinet & Furniture Co., Inc.
3522 SW 74th Ave.
Ocala, Florida 34474
352-854-4717
Fax No. 352-854-0110

Drake Construction Services
Ingram Project # 4292
Date: _____
Approved By: _____

[08-08-12]
Kitchen - Wall 5

Not To Scale

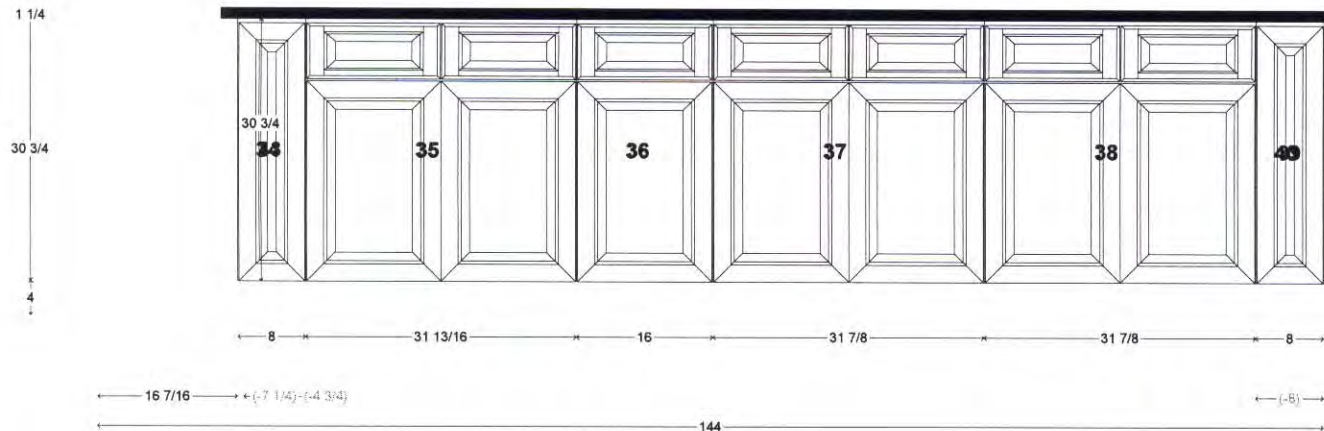


Reliable Cabinet & Furniture Co., Inc.
3522 SW 74th Ave.
Ocala, Florida 34474
352-854-4717
Fax No. 352-854-0110

Drake Construction Services
Ingram Project # 4292
Date: _____
Approved By: _____

[08-08-12]

Kitchen - Back of Wall 5

Not To Scale

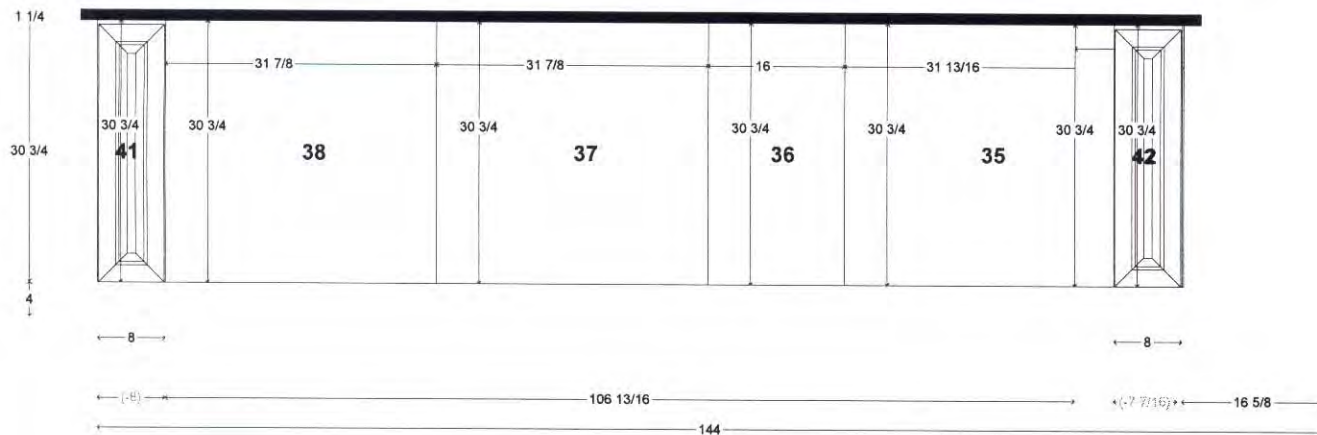


Reliable Cabinet & Furniture Co., Inc.
3522 SW 74th Ave.
Ocala, Florida 34474
352-854-4717
Fax No. 352-854-0110

Drake Construction Services
Ingram Project # 4292
Date: _____
Approved By: _____

[08-08-12]
Kitchen - Wall 6

Not To Scale

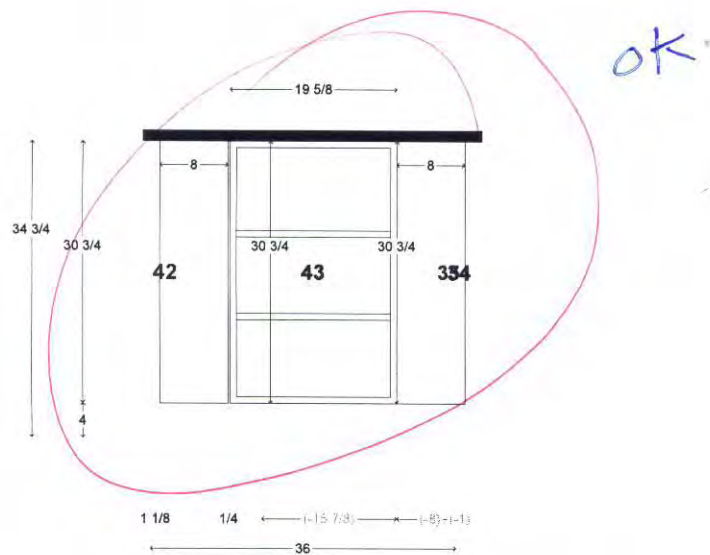

INGRAM
MASTER BATH

switch
seperator

APRX 80" WIRE LIGHT
STUB
FIXTURES IN FREEZE BOARD

2 HINGES



FRAMING
MIRRORS

2 ENDS
FULL
DEPTH

TILT OR
ROLL OUT
HAMPER
BOTH
SIDE

MASTER
BATH

DOOR

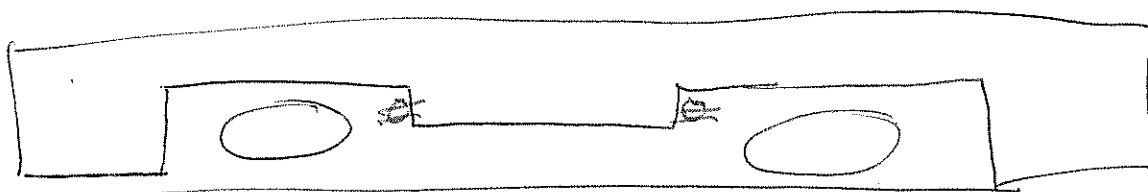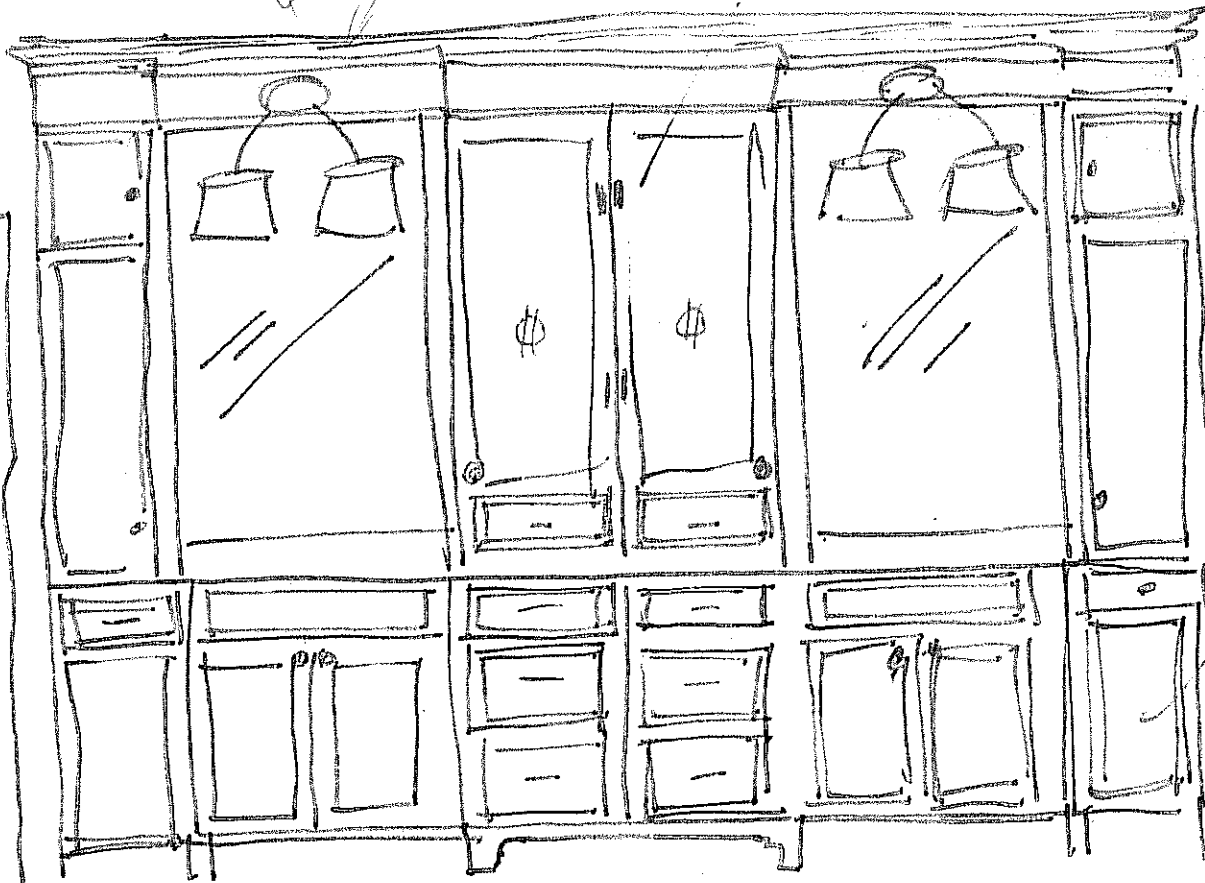


Reliable Cabinet & Furniture Co., Inc.
 3522 SW 74th Ave.
 Ocala, Florida 34474
 352-854-4717
 Fax No. 352-854-0110

9/17/12
 Master Cabinet Layout


Drake Construction Services
 Ingram Project # 4292
 Date: _____
 Approved By: _____

[08-07-12]
 Master Bath - Wall 8

Not To Scale

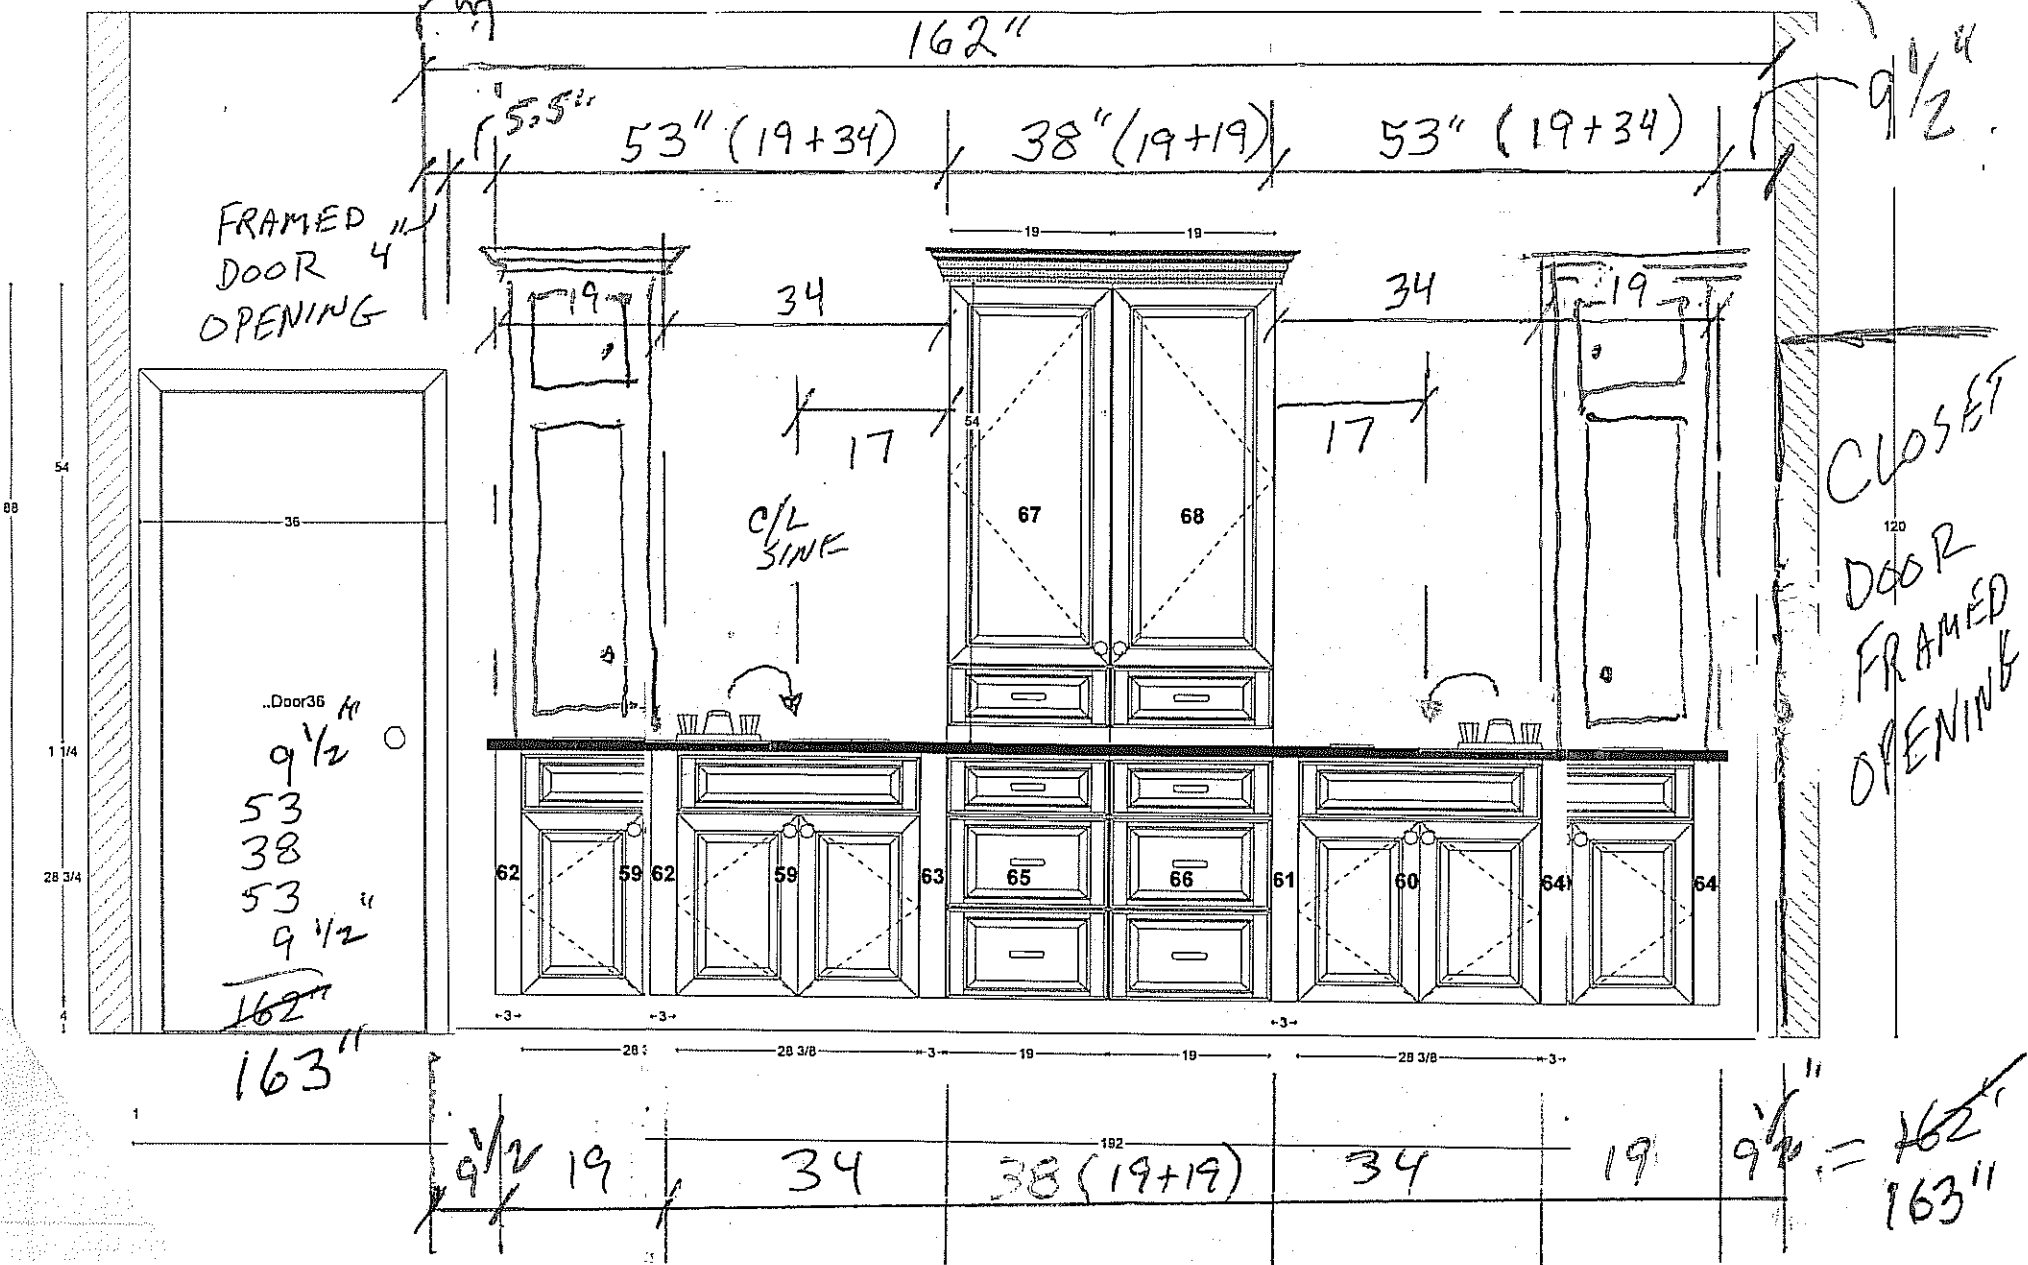

Door
to
Bed

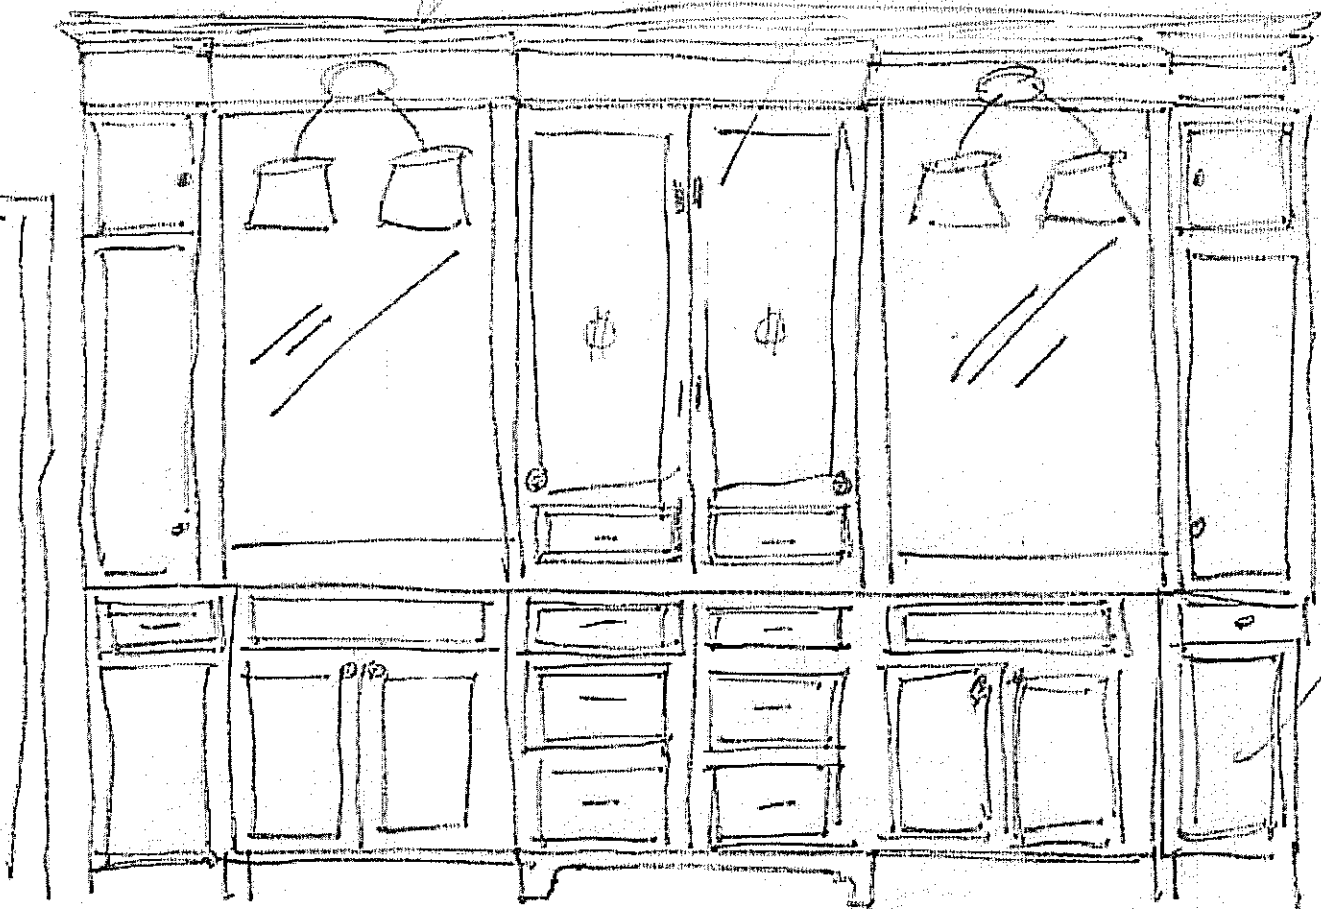

Door
to
Closet

9.5" 19" 17" 17" 19" 19" 17" 17" 19" 9.5"




Master Bath



Master
Bath


INGRAM RESIDENCE
LOWER LEVEL (1st Floor)


DATE: 9/12/12

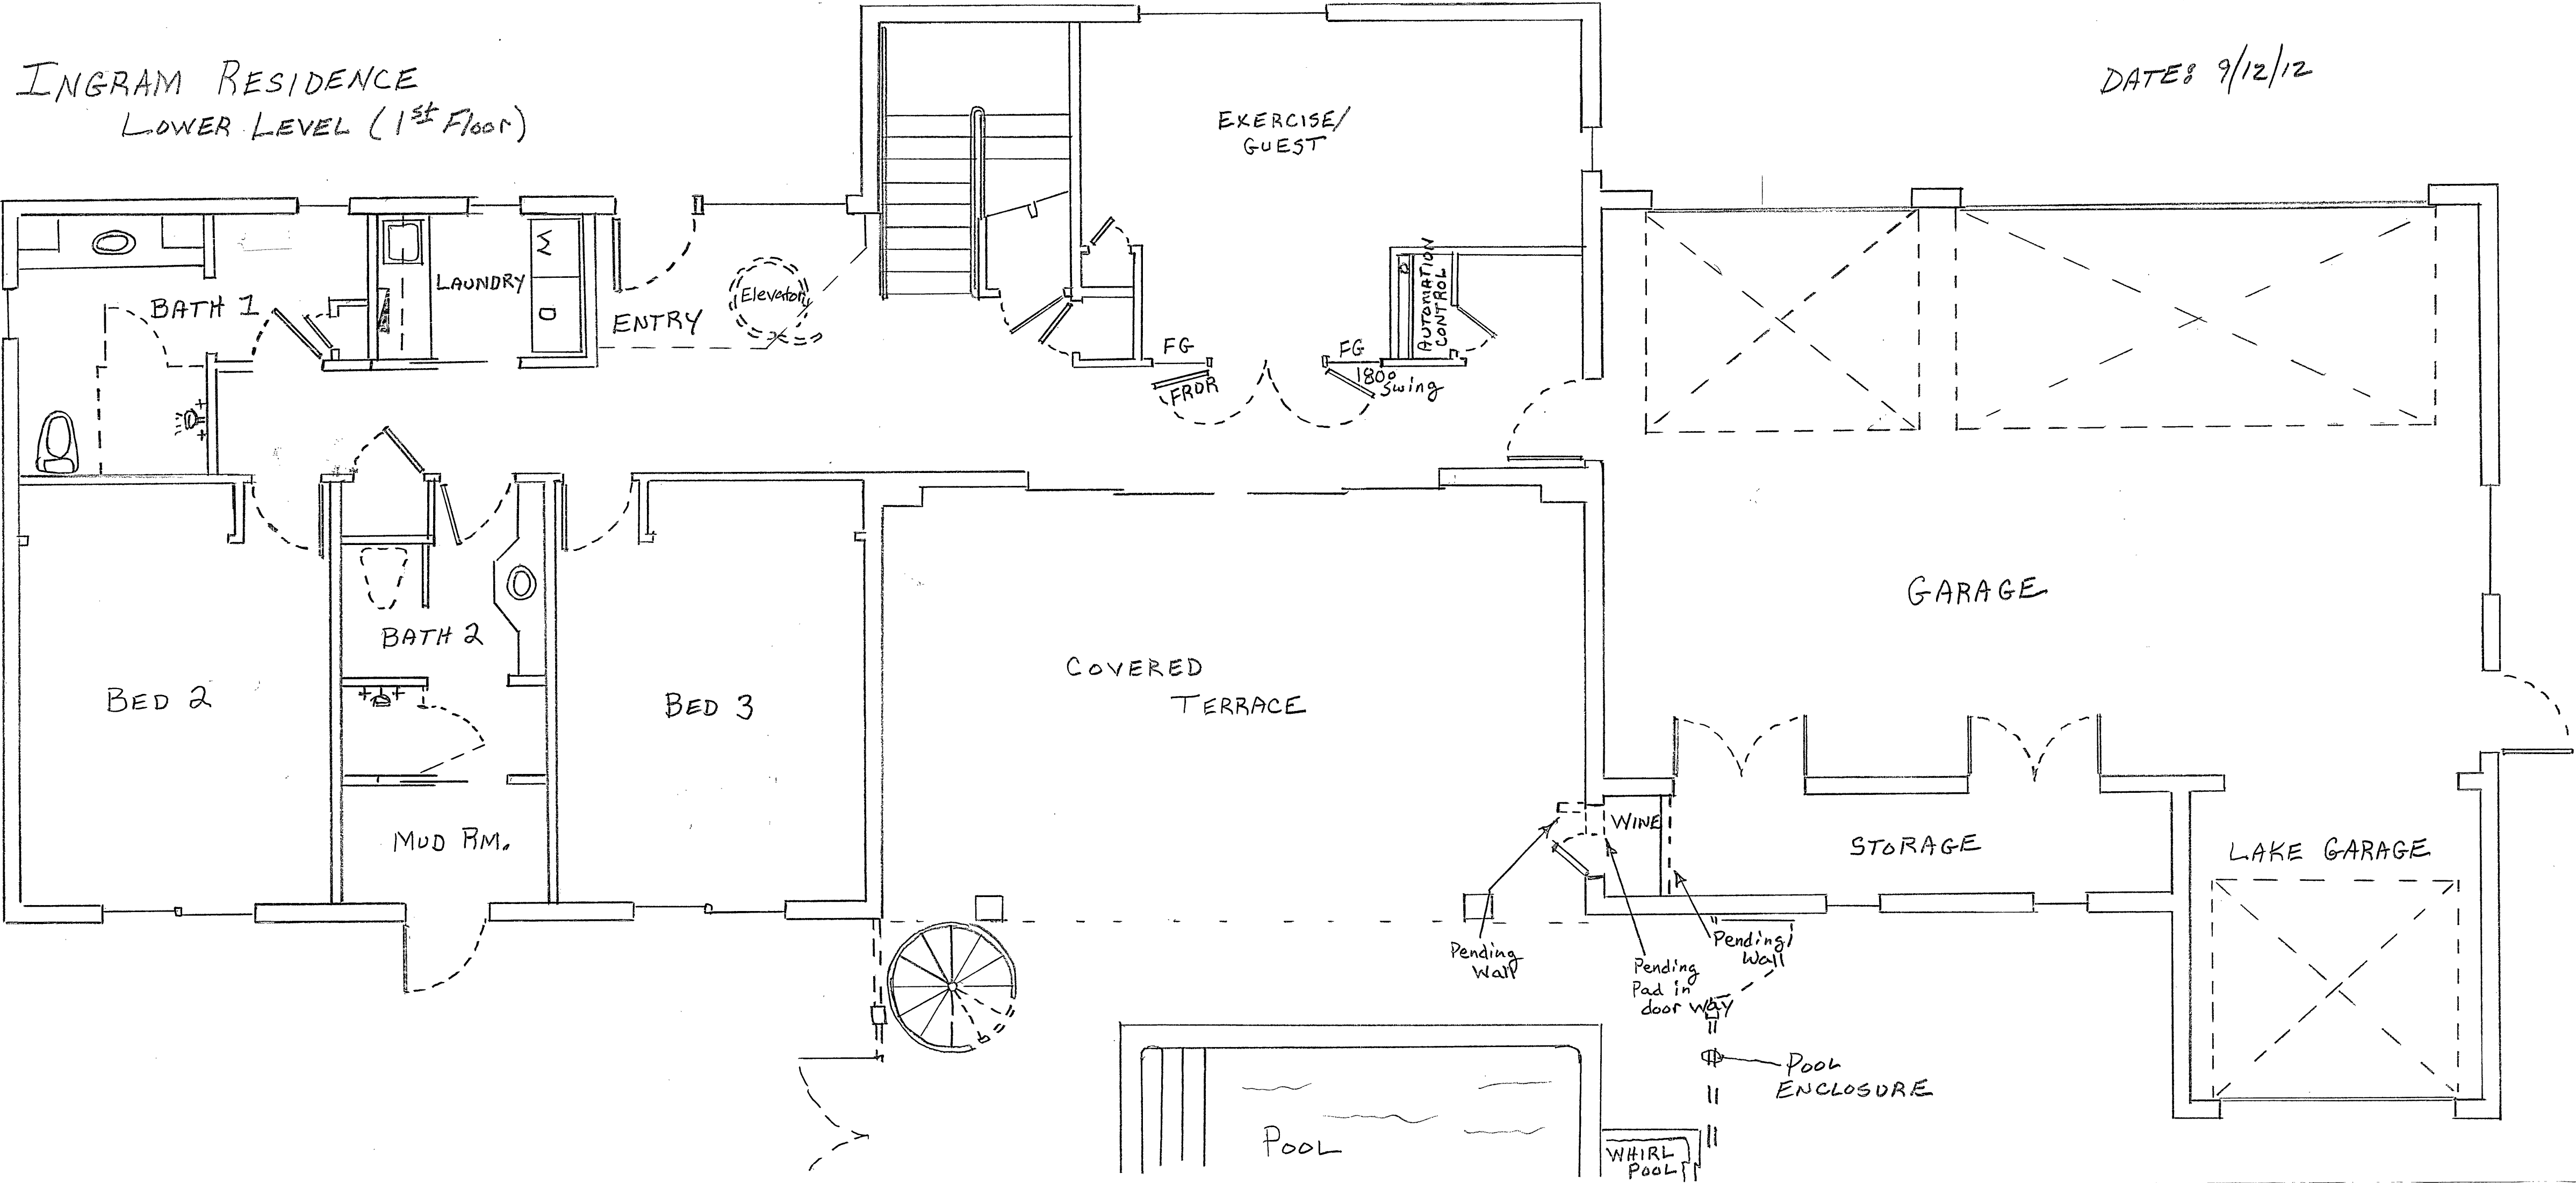


INGRAM RESIDENCE
MAIN LEVEL (2nd Floor)

DATE: 9/12/12

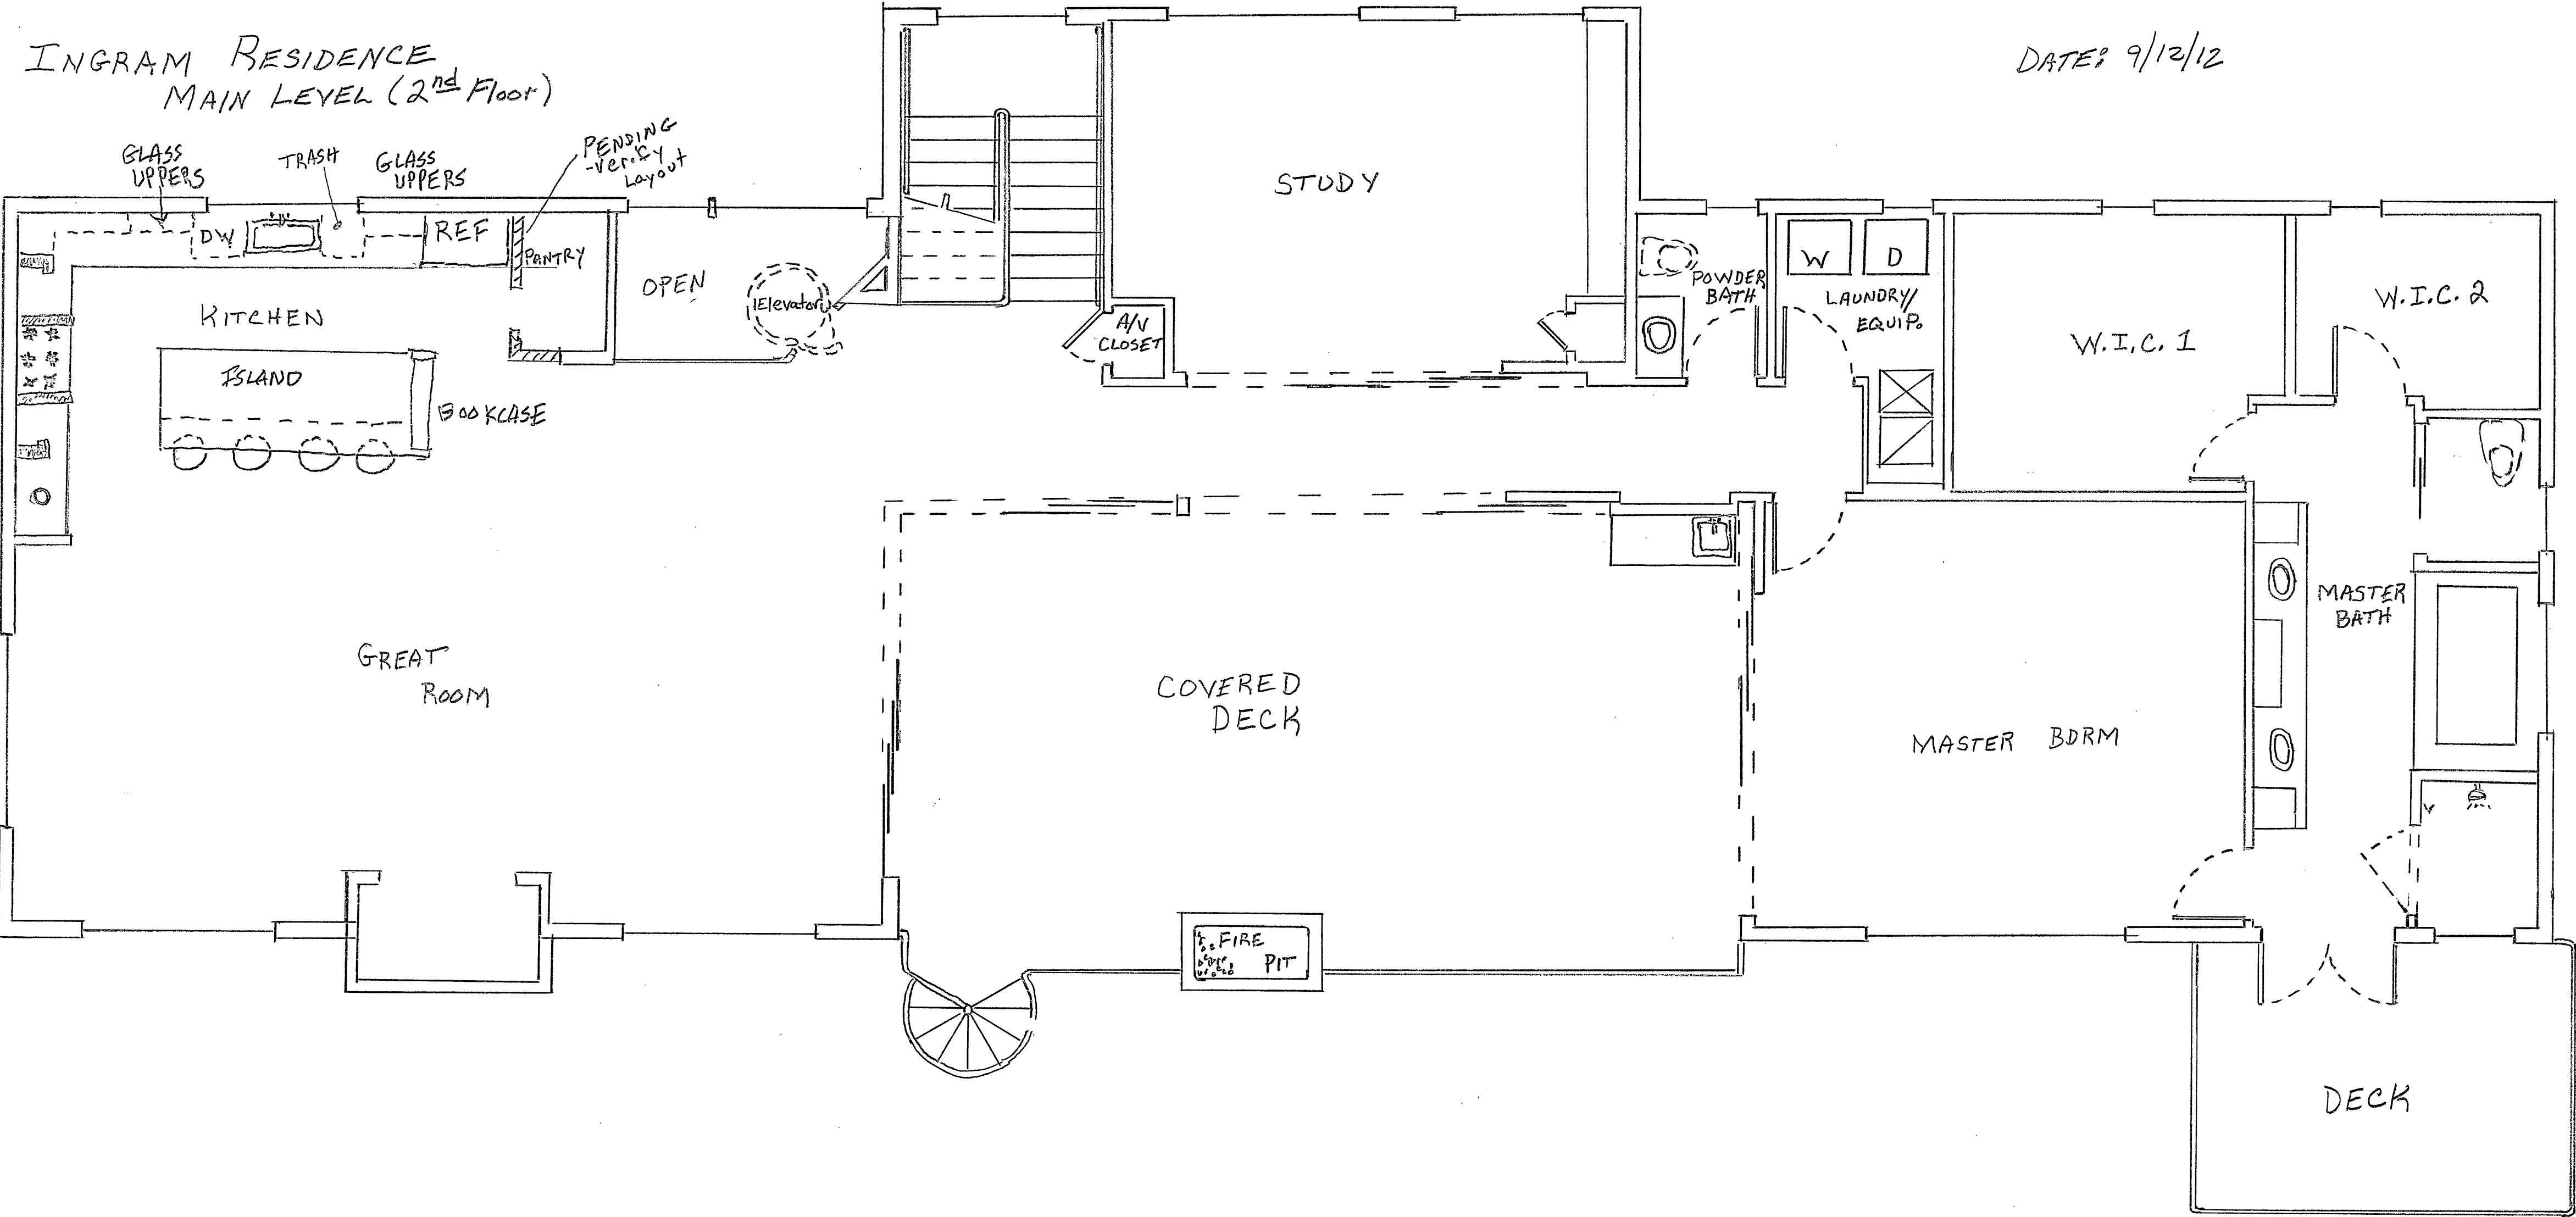

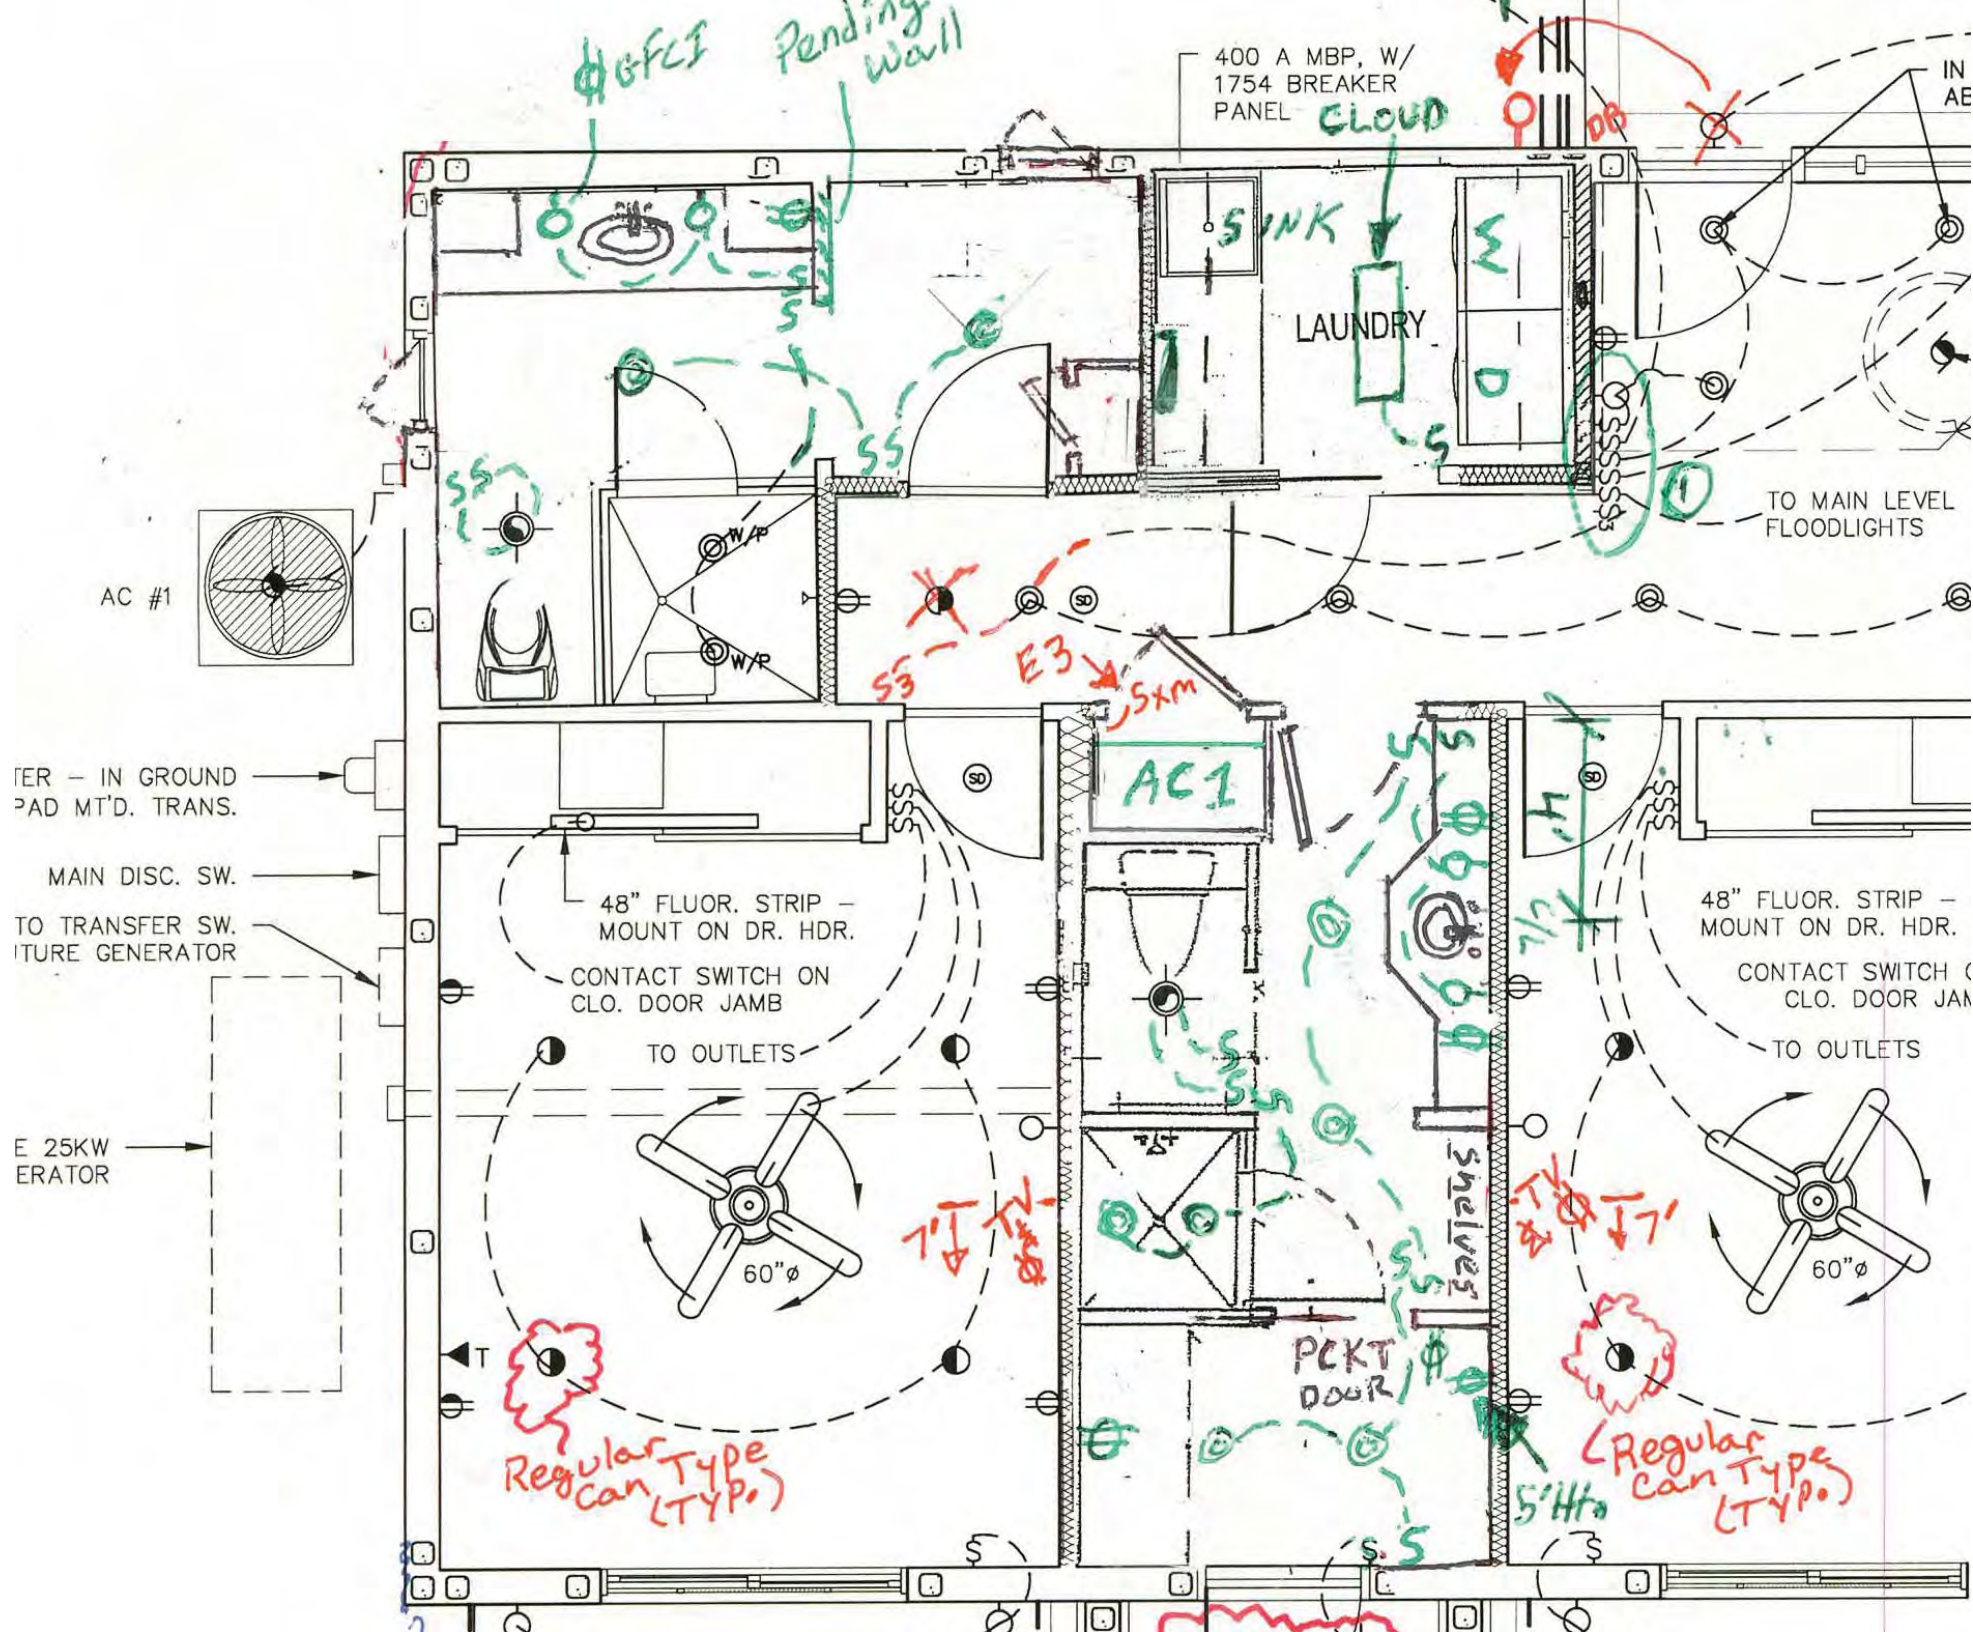

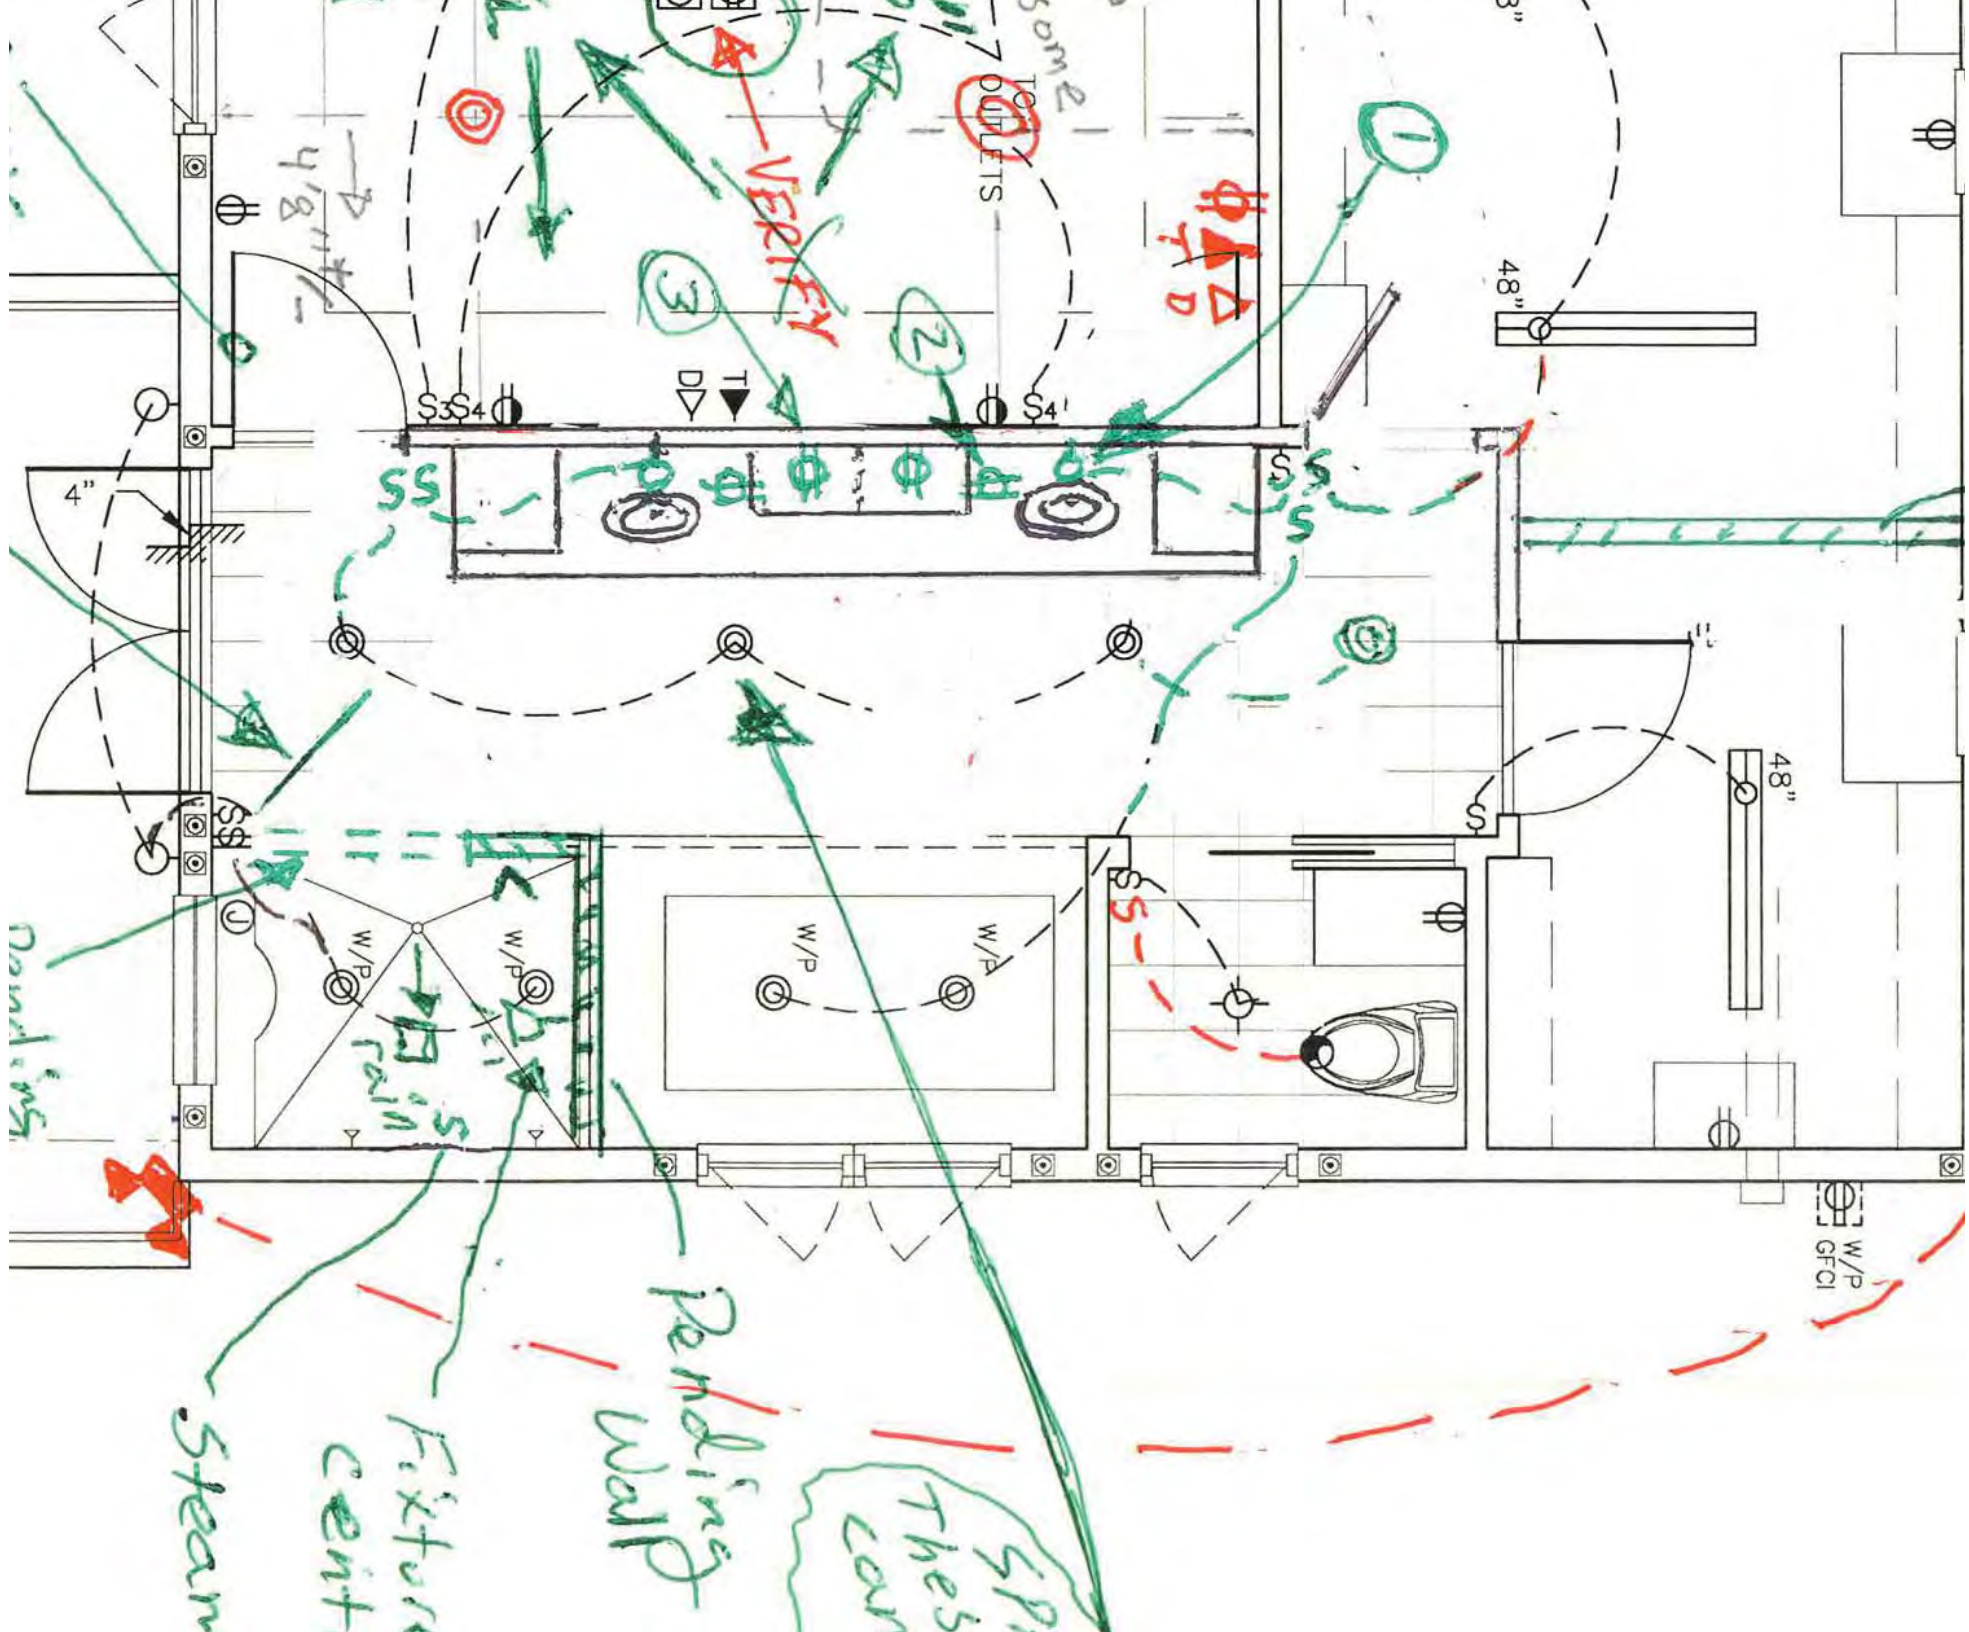

ELECTRIC NOTES 9/5/12: NOTE: Revisions since 8/1/12 plan are in GREEN

- ① SCONCES over M. Bath Sinks - stubb wire 80" up on wall. Fixtures will be installed in cabinet freeze board
- ② Outlets beside M. Bath Sinks - outlets will be installed in Center Cabinet Tower with cut in boxes. stub wires for Rough-In
- ③ Two outlets in M. Bath vanity Center Tower

